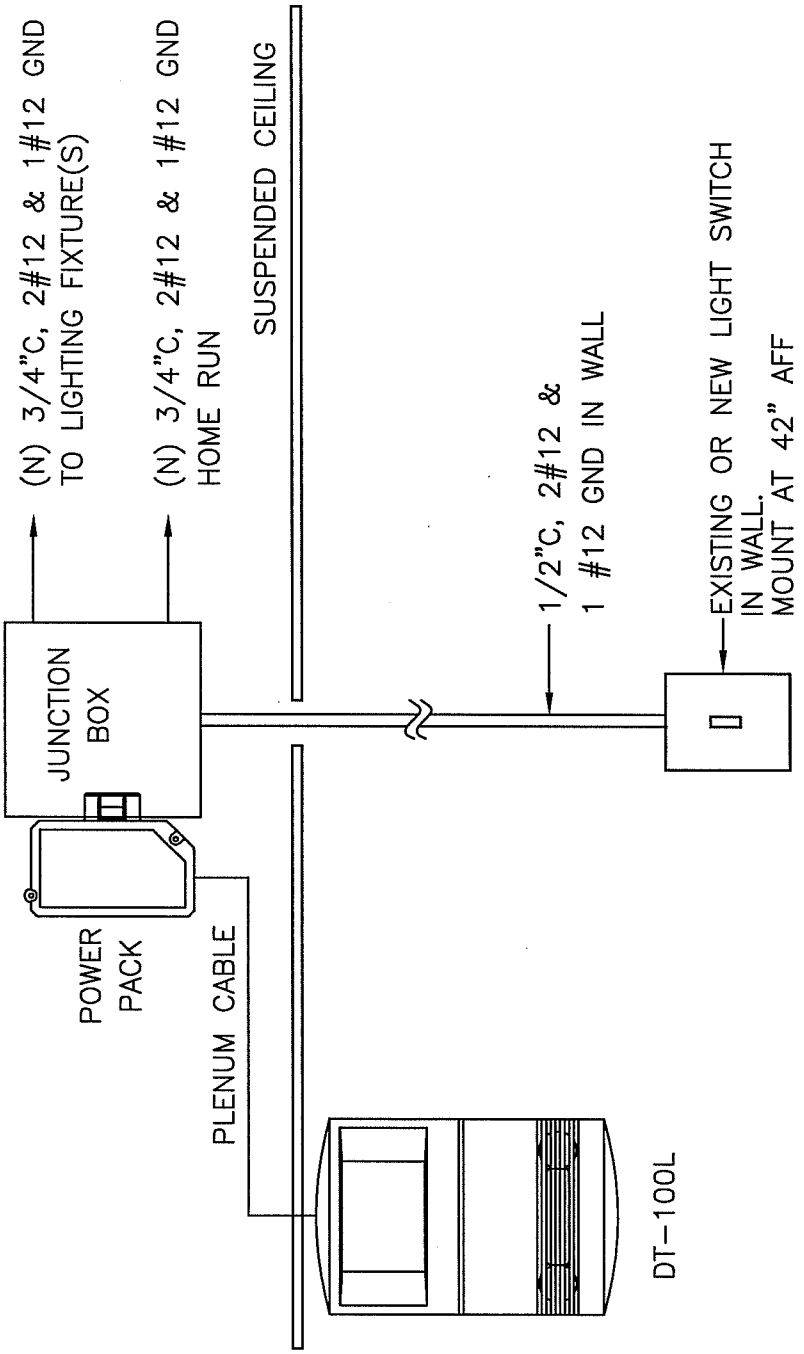

INSTALLATION DETAIL 2

TYPICAL CEILING MOUNTED SENSOR
INSTALLATION FOR SUSPENDED CEILING

LBNL ELECTRICAL STANDARDS
LIGHTING SYSTEM–OCC SENSORS
INSTALLATION DETAIL 2

DRAWN BY	DATE
CHECKED BY	
APPROVED BY	
CAD FILE PATH	
SCALE NTS	
DRAWING NO. LT118	SHEET
PROJECT NO.	

UNIVERSITY OF CALIFORNIA LAWRENCE BERKELEY NATIONAL LABORATORY
FACILITIES DIVISION

LBL T:\groups\ELECT\Romy\STD\Lighting\LT118 INSTALLATION DETAIL 2.dwg