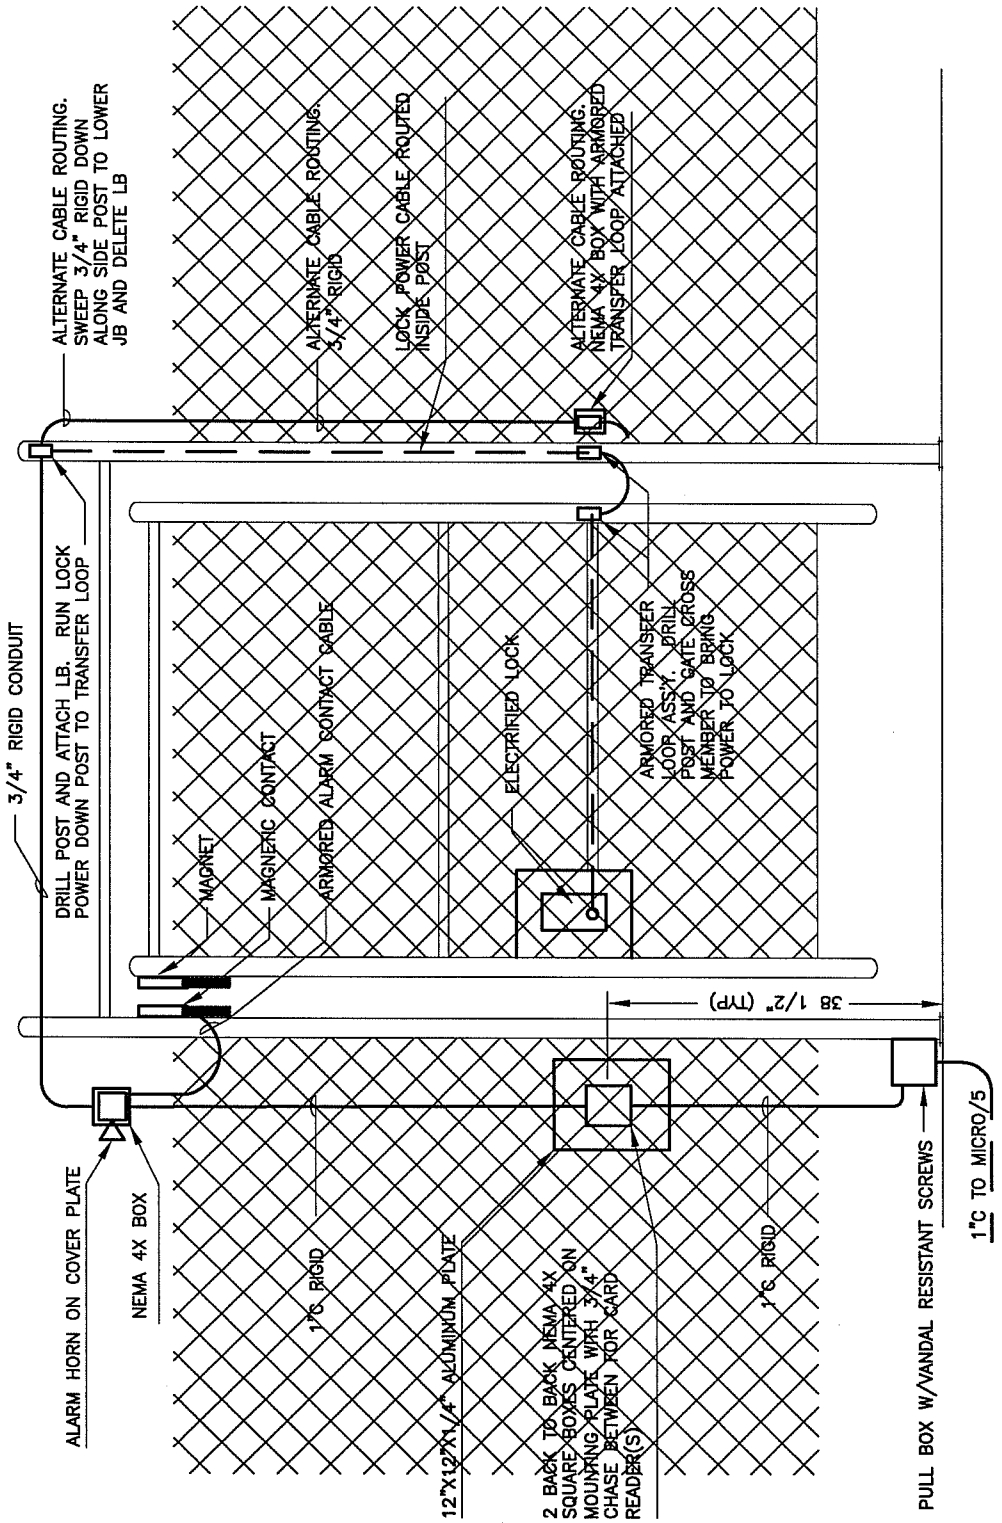

15 PEDESTRIAN GATE

LBNL ELECTRICAL STANDARDS
SECURITY CARD ACCESS
PEDESTRIAN GATE

DRAWN BY	DATE
CHECKED BY	
APPROVED BY	
CAD FILE PATH	
SCALE NTS	
DRAWING NO. SEC109	SHEET
PROJECT NO.	

UNIVERSITY OF CALIFORNIA LAWRENCE BERKELEY NATIONAL LABORATORY

FACILITIES DIVISION

T:\groups\ELECT\Romy\STD\Security Card\SEC109 PEDESTRIAN GATE.dwg