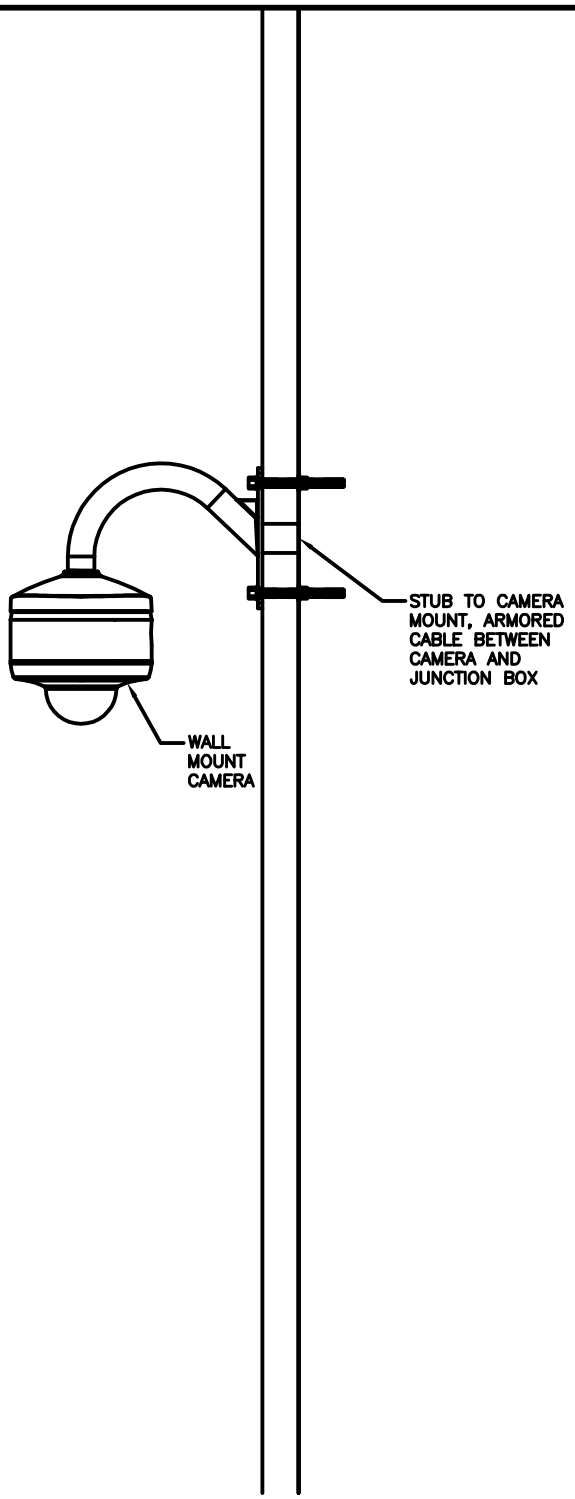


**KH-5** EXTERIOR IP/PoE CAMERA
COLOR/B&W, FIXED, AUTO-IRIS
VARI-FOCAL LENS, MINI DOME

ELEVATION

SCALE: N.T.S.

LBNL ELECTRICAL STANDARDS
SECURITY CARD ACCESS KH-5
EXTERIOR IP/PoE CAMERA COLOR/B&W, FIXED, AUTO-IRIS

| | |
|---|---|
| DRAWN BY | DATE |
| CHECKED BY | |
| APPROVED BY | |
| CAD FILE PATH | |
| SCALE NTS | |

UNIVERSITY OF CALIFORNIA LAWRENCE BERKELEY NATIONAL LABORATORY
FACILITIES DIVISION

DRAWING NO. SEC113A
PROJECT NO.
SHEET KH-5