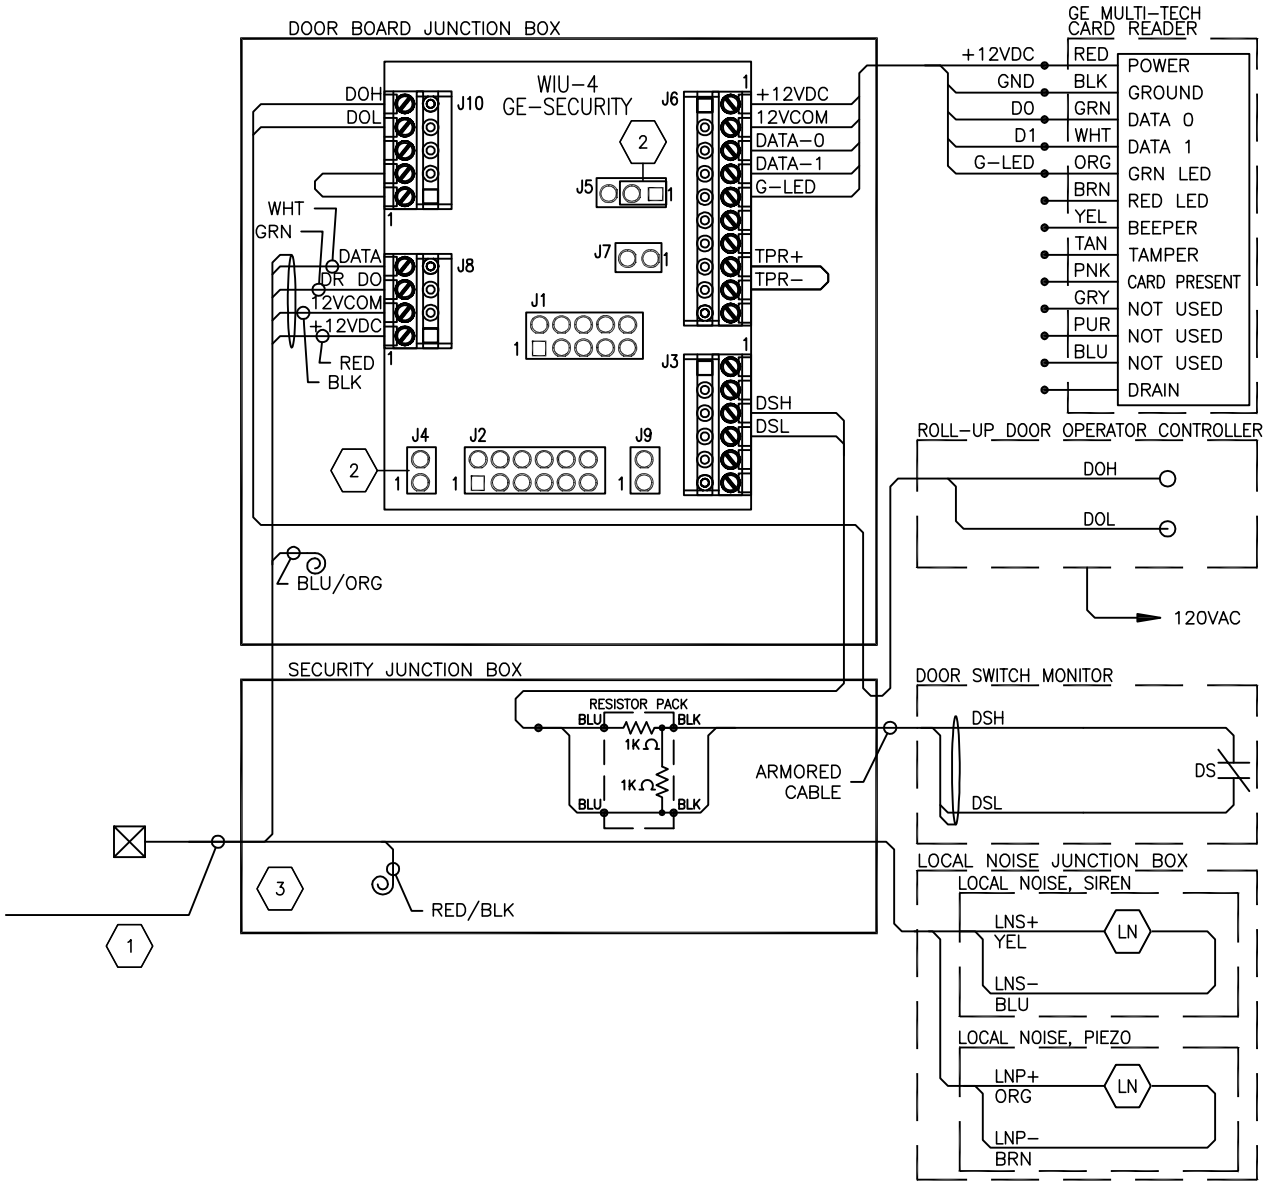

POINT-TO-POINT NOTES

1. TAG CABLE WITH CODE AND NUMBER SPECIFIC TO THIS POINT PER PLAN AND SCHEDULE. TAG INDIVIDUAL WIRES AS SHOWN. REFERENCE STANDARD CRITERIA DRAWING SECURITY WIRE FORMAT.
2. MAKE SURE THAT JUMPER IS INSTALLED ACROSS PINS 1-2 AT J5.
3. LEAVE 5' SERVICE LOOP FOR CONNECTIONS TO DOOR BOARD, PIEZO & SIREN, AND LOCK HARDWARE.

NP-3

ROLL-UP DOOR, CARD READER TOGGLE ON/OFF
ALARMED

POINT-TO-POINT

SCALE: N.T.S.

LBNL ELECTRICAL STANDARDS
SECURITY CARD ACCESS NP-3
ROLL-UP DOOR, CARD READER TOGGLE ON/OFF

UNIVERSITY OF CALIFORNIA LAWRENCE BERKELEY NATIONAL LABORATORY
FACILITIES DIVISION

DRAWN BY	DATE
CHECKED BY	
APPROVED BY	
CAD FILE PATH	
SCALE NTS	
DRAWING NO. SEC116A	SHEET NP-3
PROJECT NO.	