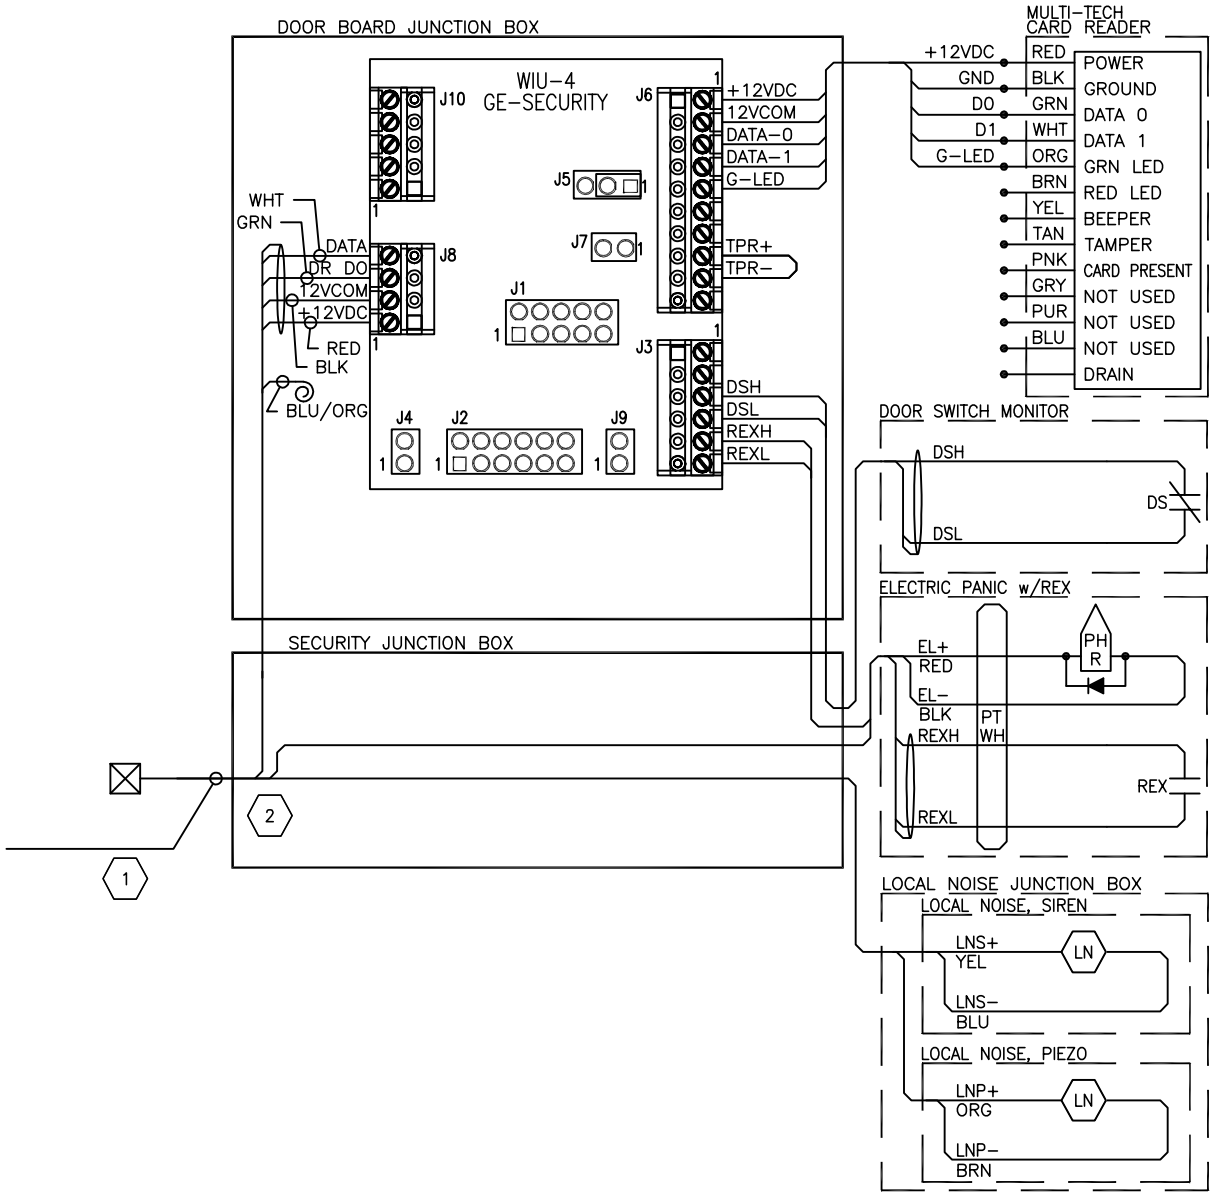

POINT-TO-POINT NOTES

1. TAG CABLE WITH CODE AND NUMBER SPECIFIC TO THIS POINT PER PLAN AND SCHEDULE. TAG INDIVIDUAL WIRES AS SHOWN. REFERENCE STANDARD CRITERIA DRAWING SECURITY WIRE FORMAT.
2. LEAVE 5' SERVICE LOOP FOR CONNECTIONS TO DOOR BOARD, PIEZO & SIREN, AND LOCK HARDWARE.

AB-3

SINGLE DOOR, CARD IN/FREE EXIT
ELECTRIC PANIC w/REX SWITCH
LOCAL NOISE (SIREN & PIEZO), 24 VDC FAIL SECURE

POINT-TO-POINT

SCALE: N.T.S.

LBNL ELECTRICAL STANDARDS
SECURITY CARD ACCESS AB-3
SINGLE DOOR, CARD IN/FREE EXIT ELECTRIC PANIC w/REX SWITCH

UNIVERSITY OF CALIFORNIA LAWRENCE BERKELEY NATIONAL LABORATORY
FACILITIES DIVISION

DRAWN BY	DATE
CHECKED BY	
APPROVED BY	
CAD FILE PATH	
SCALE NTS	
DRAWING NO. SEC127A	SHEET AB-3
PROJECT NO.	