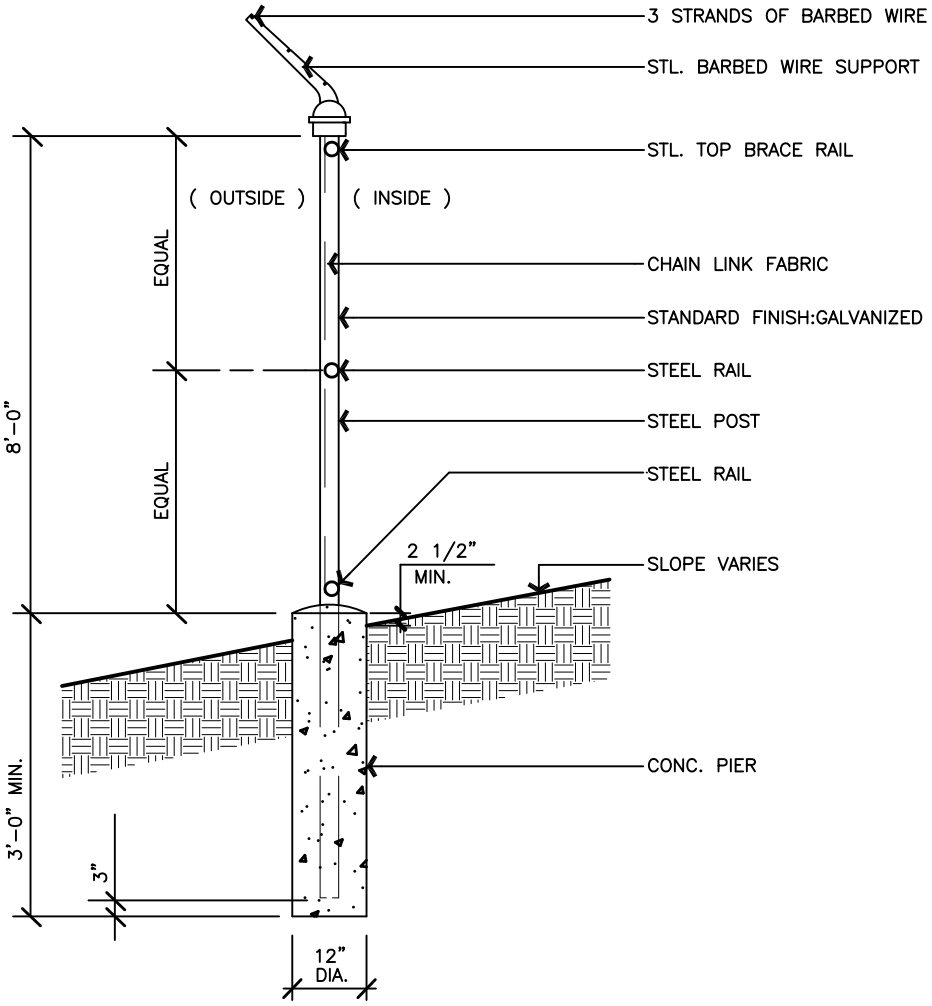

CHAIN LINK FENCE W/ BARBED WIRE GUARD

NOT TO SCALE

A-152-1

ARCHITECTURAL STANDARD DETAILS CHAIN LINK FENCE W/ BARBED WIRE GUARD	DRAWN BY W.C.	DETAIL TYPE SITE\STAIR
	DATE 3/2/2016	SCALE NTS
	APPROVED BY	SHEET
UNIVERSITY OF CALIFORNIA – LAWRENCE BERKELEY NATIONAL LABORATORY FACILITIES DIVISION	DATE	A152-1
	DRAWING FILE NAME A-152-1	1