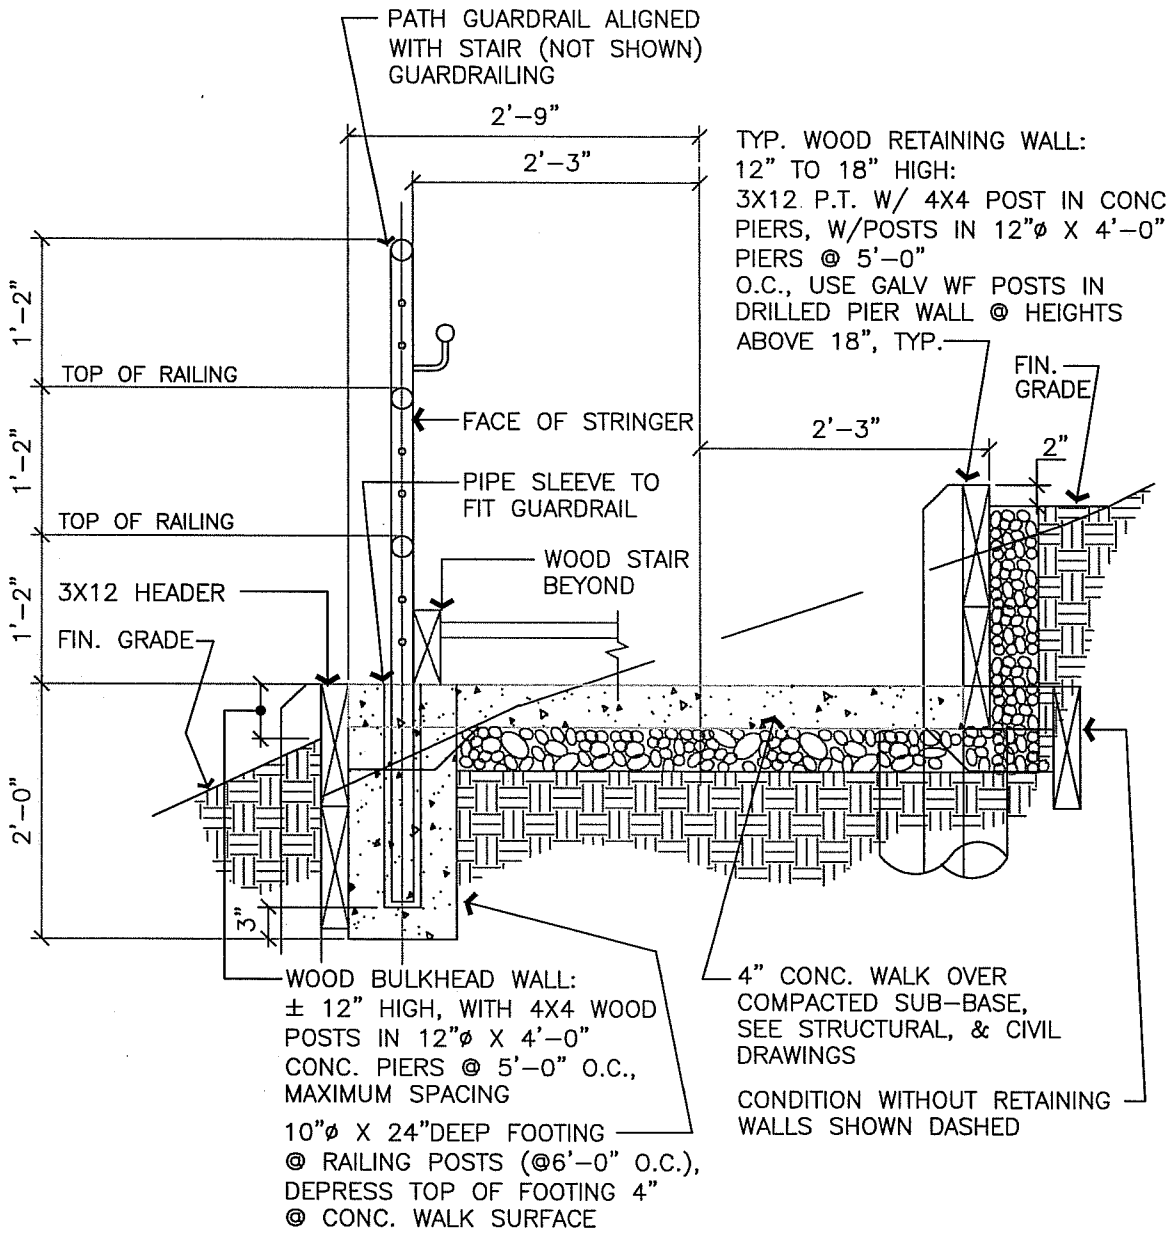

SECTION @ CONC. WALK W/ WOOD RETAINING WALLS

SCALE : 1" = 1'-0"

ARCHITECTURAL STANDARD DETAILS	DRAWN BY W.C.	DETAIL TYPE CONCR. WALK
SECTION @ CONC. WALK W/ WOOD RETAINING WALLS	DATE 7/19/02	SCALE AS NOTED
	APPROVED BY	SHEET
UNIVERSITY OF CALIFORNIA – LAWRENCE BERKELEY NATIONAL LABORATORY	DATE	A-140-1
FACILITIES DEPARTMENT	DRAWING FILE NAME A-140-1	1