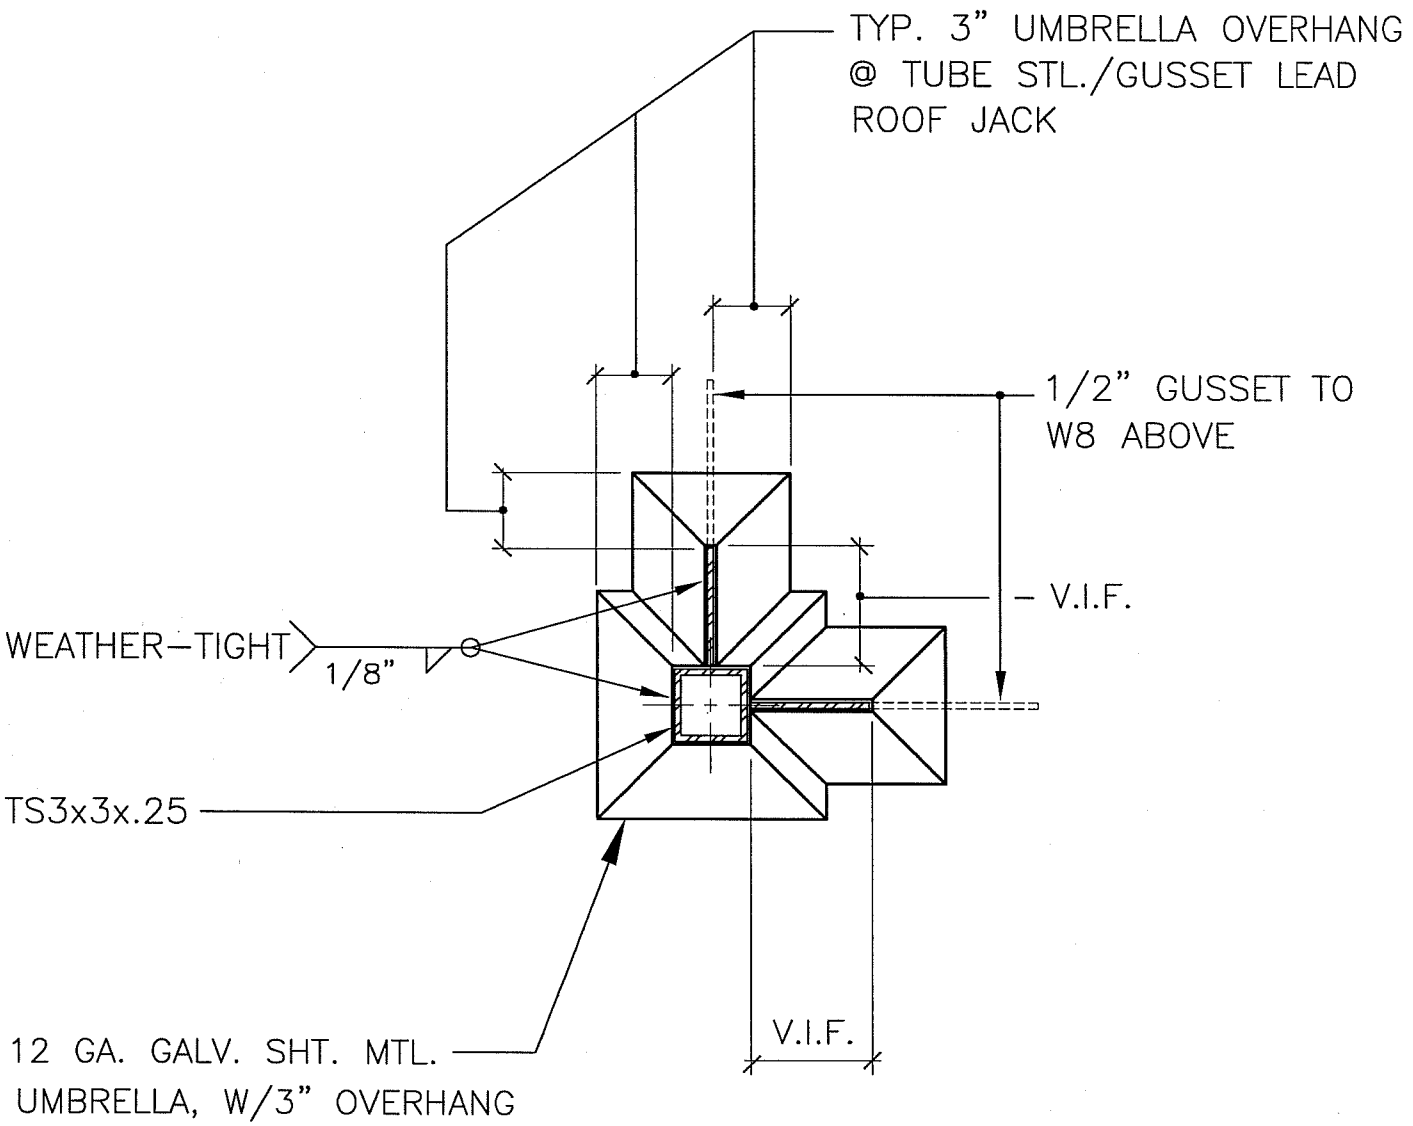

PLAN – STEEL EQUIP. PLATFORM – BASE PLATE

SCALE : 1 1/2" = 1'-0"

A503

ARCHITECTURAL STANDARD DETAIL **PLAN – STEEL EQUIP. PLATFORM – BASE PLATE**	DRAWN BY W.C.	DETAIL TYPE ROOF
	DATE 10/27/99	SCALE 1 1/2"=1'-0"
	APPROVED BY	SHEET
UNIVERSITY OF CALIFORNIA – LAWRENCE BERKELEY NATIONAL LABORATORY FACILITIES DEPARTMENT	DATE	A503
	DRAWING FILE NAME A503	1