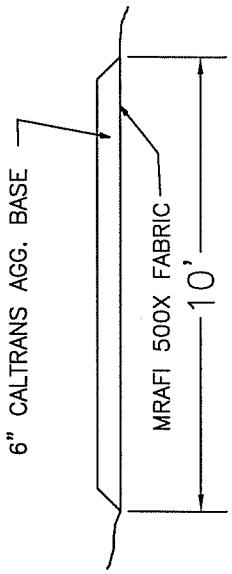

UNPAVED ROAD SECTION

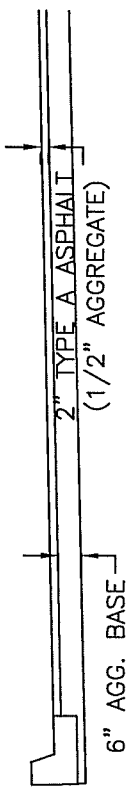

PARKING AREA SECTION

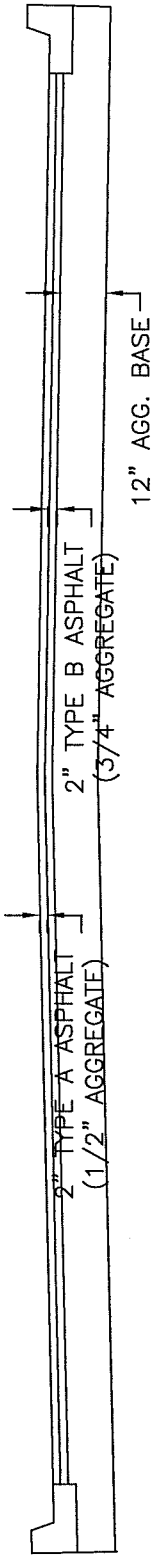

SECONDARY ROADWAY SECTION

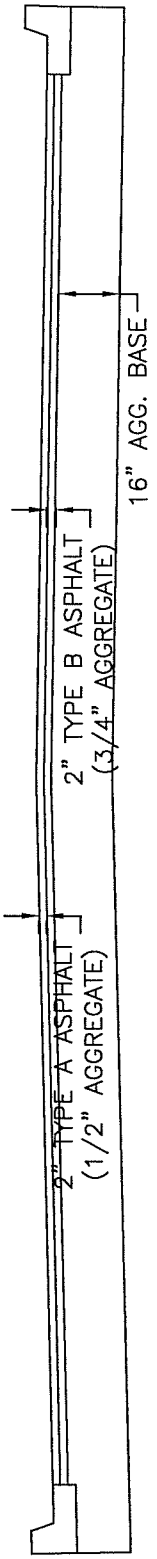

PRIMARY ROADWAY SECTION

LBNL CIVIL STANDARDS
ROADWAY AND PARKING AREA PAVEMENT SECTIONS

DRAWN BY	DATE
CHECKED BY	
APPROVED BY	
CAD FILE PATH	
SCALE NTS	

UNIVERSITY OF CALIFORNIA LAWRENCE BERKELEY NATIONAL LABORATORY

FACILITIES DIVISION

DRAWING NO. C110

SHEET

PROJECT NO.

T:\groups\ELECT\Romy\Construction Std Details\C110 road x section.dwg