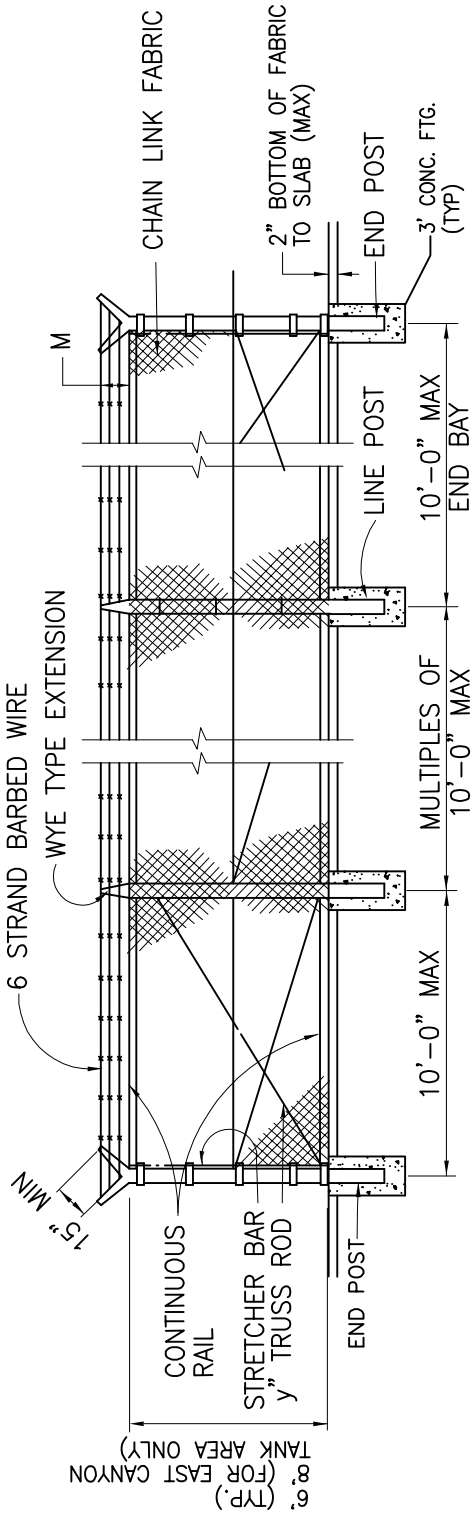

X
XX

CHAIN-LINK-FENCE DETAIL

SCALE: NONE

LBNL STANDARD
CHAIN LINK FENCE DETAIL

DRAWN BY	DATE
CHECKED BY	
APPROVED BY	
CAD FILE PATH	
SCALE NTS	

UNIVERSITY OF CALIFORNIA LAWRENCE BERKELEY NATIONAL LABORATORY
FACILITIES DIVISION

DRAWING NO. U108
SHEET
PROJECT NO.

G:\Capital Projects\Procedures, Standards & Forms\Standards\CDDG\CDDG_Vol 3_Const_Dts\Part-I - Civil_Site\SiteUtilities\U108 CHAIN-LINK-FENCE-DETAIL.dwg