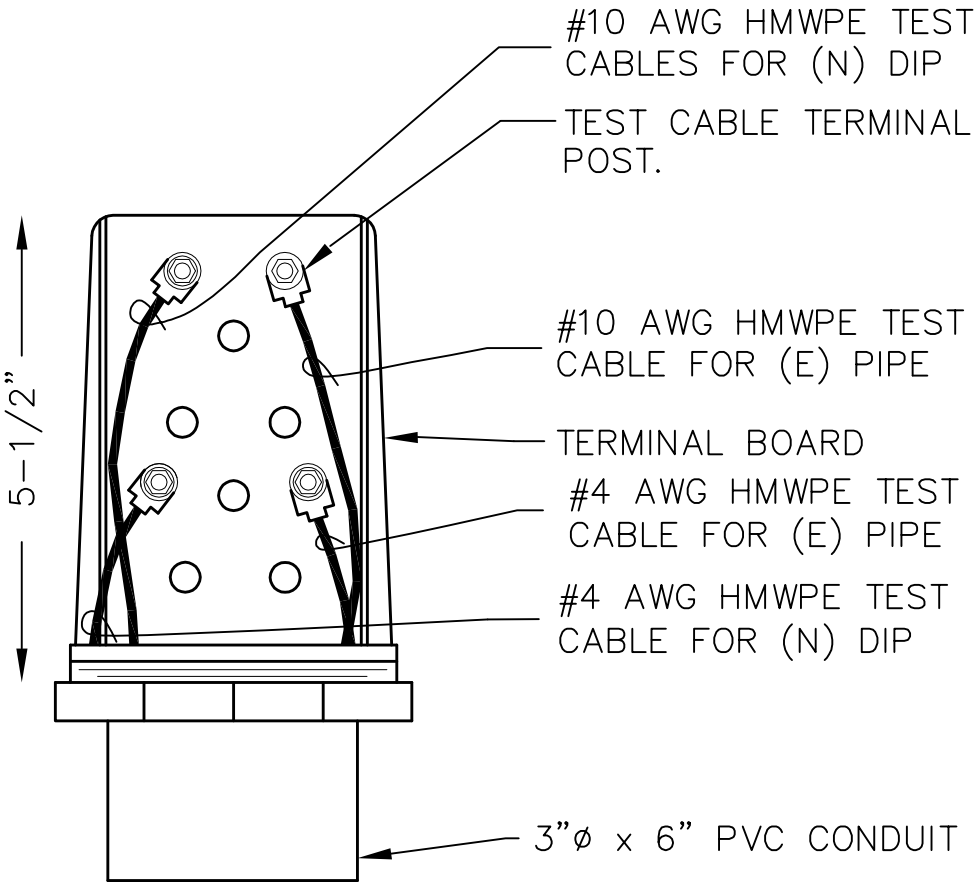

NOTE: LABEL EACH CABLE

X
XX

TERMINAL BOARD DETAIL

SCALE: NONE

LBNL STANDARD TERMINAL BOARD DETAIL	DRAWN BY	DATE
	CHECKED BY	
	APPROVED BY	
	CAD FILE PATH	
	SCALE NTS	
UNIVERSITY OF CALIFORNIA LAWRENCE BERKELEY NATIONAL LABORATORY FACILITIES DIVISION	DRAWING NO. U111	SHEET
	PROJECT NO.	

G:\Capital Projects\Procedures, Standards & Forms\Standards\CDDG\CDDG_Vol 3_Const_Dts\Part-I - Civil_Site\SiteUtilities\U111 DIP-BOND-CABLE-DETAIL.dwg