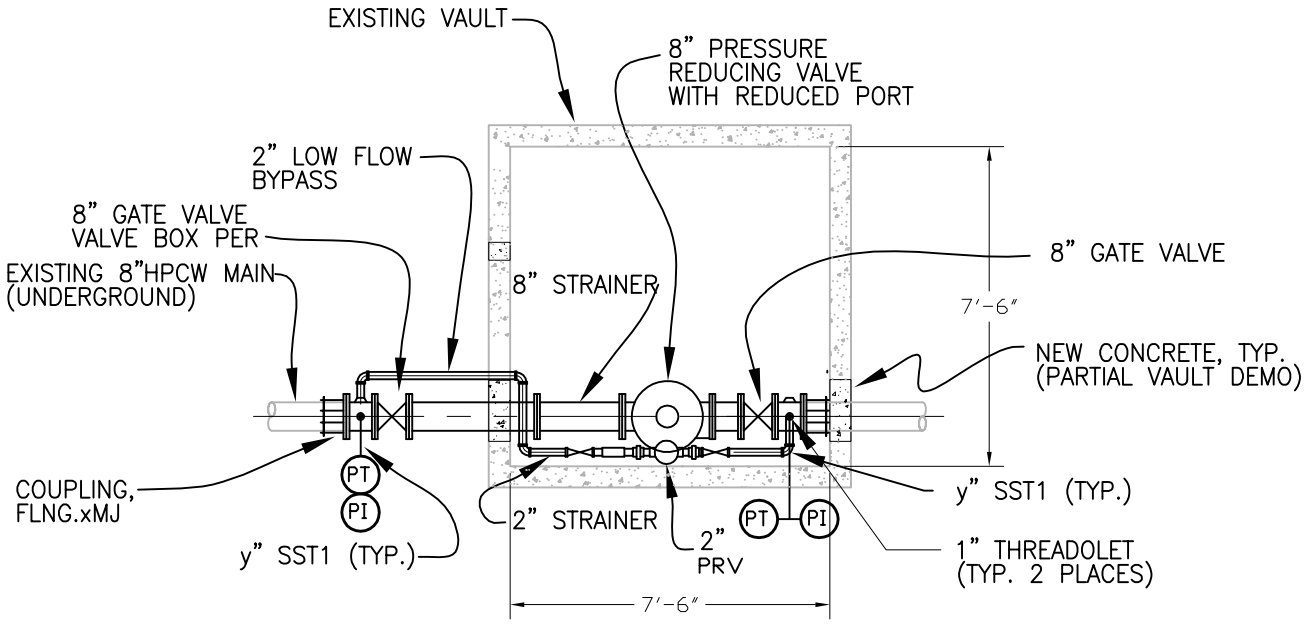

PLAN VIEW

X
XX

PRESSURE CONTROL STATION

SCALE: NONE

LBNL STANDARD PRESSURE CONTROL STATION	DRAWN BY	DATE
	CHECKED BY	
	APPROVED BY	
	CAD FILE PATH	
	SCALE NTS	
UNIVERSITY OF CALIFORNIA LAWRENCE BERKELEY NATIONAL LABORATORY FACILITIES DIVISION	DRAWING NO. U119	SHEET
	PROJECT NO.	

G:\Capital Projects\Procedures, Standards & Forms\Standards\CDDG\CDDG_Vol 3_Const_Dts\Part-I - Civil_Site\SiteUtilities\U119 PRESSURE-CONTROL-STATION.dwg