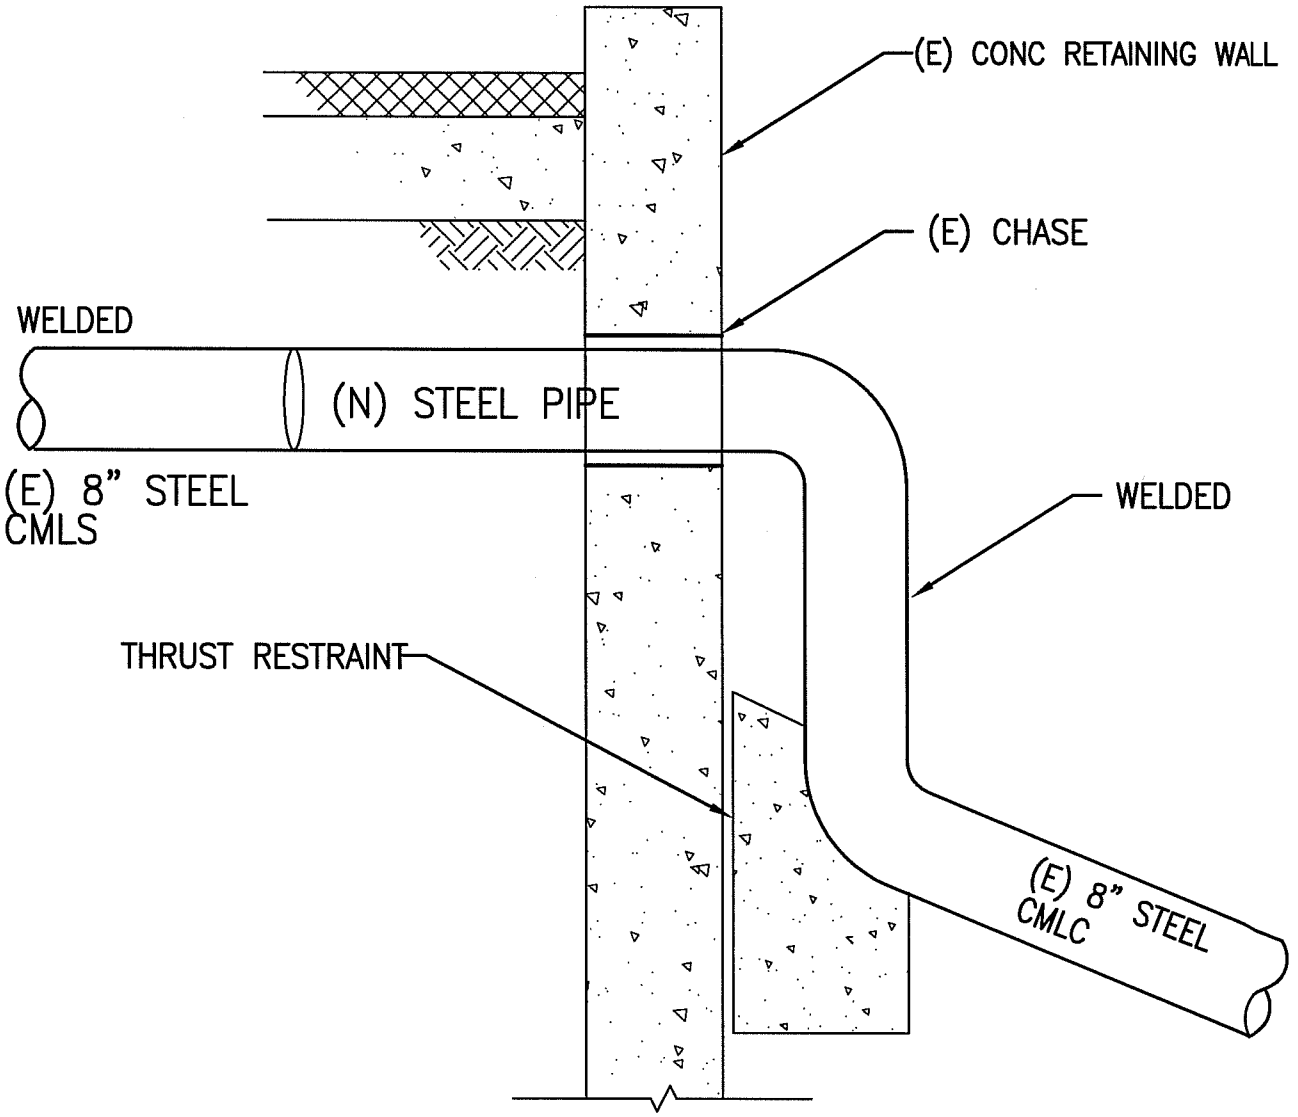

X
XX

WALL PENETRATION DETAIL

SCALE: NONE

LBNL STANDARD
WALL PENETRATION DETAIL

DRAWN BY	DATE
CHECKED BY	
APPROVED BY	
CAD FILE PATH	
SCALE NTS	

UNIVERSITY OF CALIFORNIA LAWRENCE BERKELEY NATIONAL LABORATORY
FACILITIES DIVISION

DRAWING NO. U149
SHEET
PROJECT NO.

T:\groups\ELECT\Romy\Mech_IHEM\U400-SiteUtilities\U149 WALL-PENETRATION-DETAIL.dwg