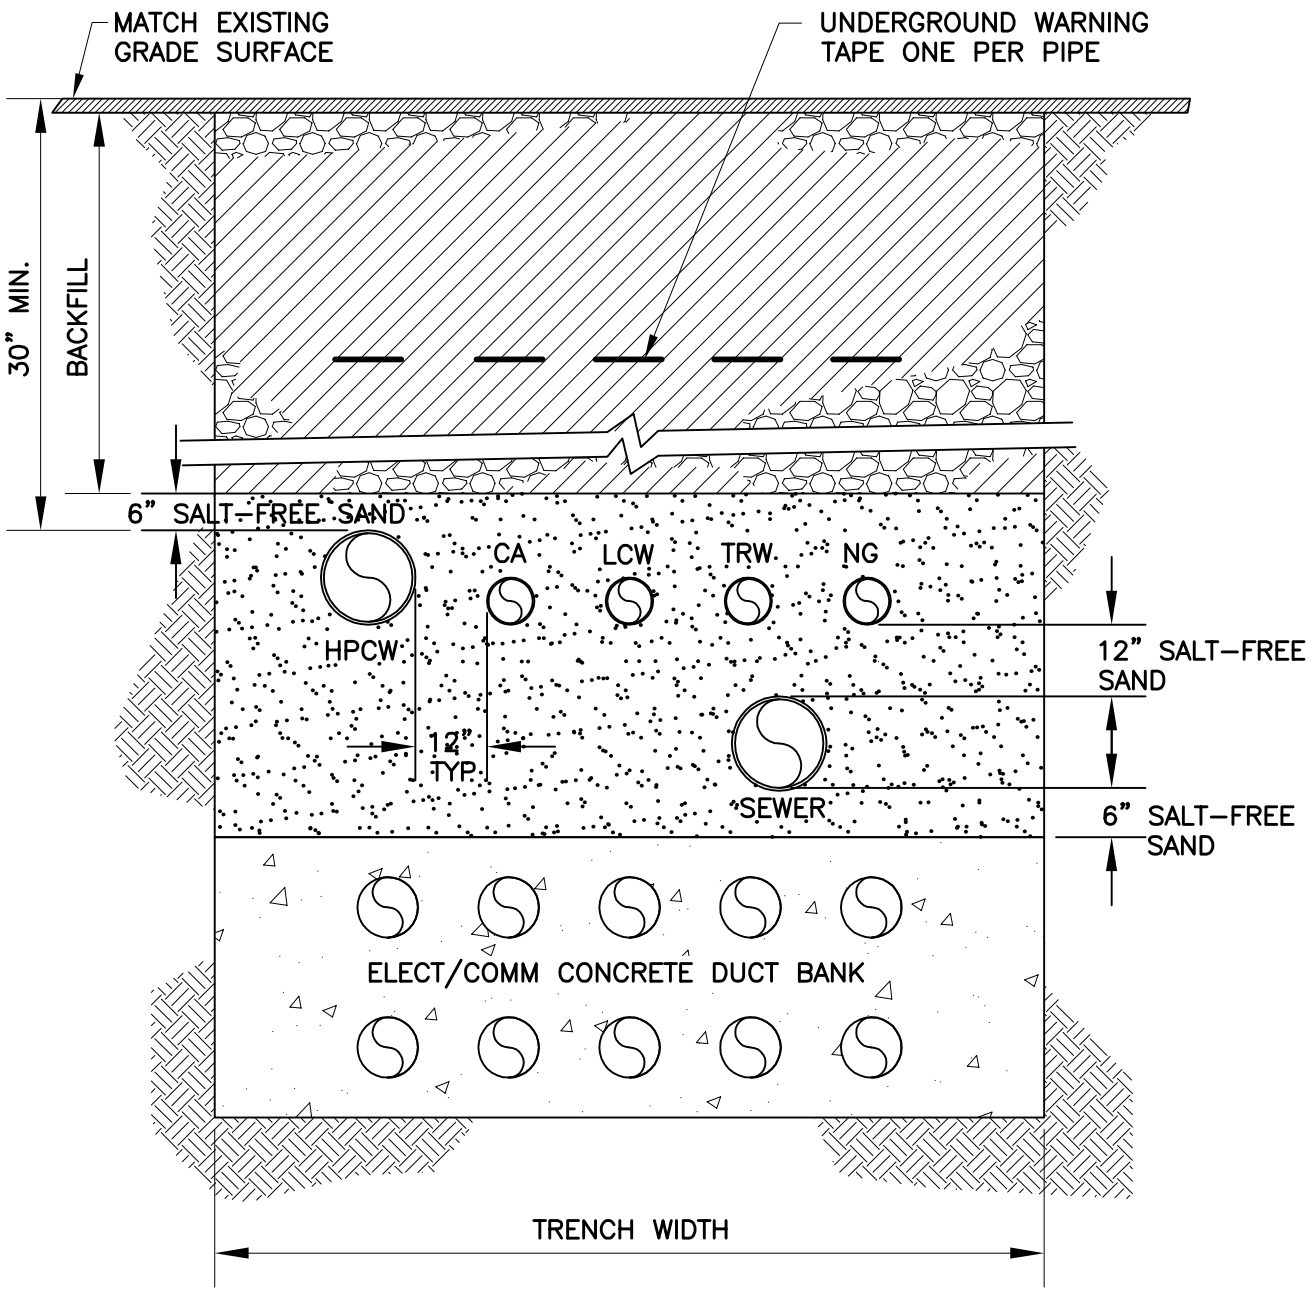

X
XX

TYPICAL UTILITY CORRIDOR TRENCH SECTION-1

SCALE: NONE

LBNL STANDARD

TYPICAL UTILITY CORRIDOR TRENCH SECTION – 1

DRAWN BY	DATE
CHECKED BY	
APPROVED BY	
CAD FILE PATH	
SCALE NTS	
DRAWING NO. U153	SHEET
PROJECT NO.	

UNIVERSITY OF CALIFORNIA LAWRENCE BERKELEY NATIONAL LABORATORY

FACILITIES DIVISION

G:\Capital Projects\Procedures, Standards & Forms\Standards\CDDG\CDDG_Vol 3_Const_Dts\Part-I – Civil_Site\SiteUtilities\U153 TRENCH UTILITY CORRIDOR SECTION –1.dwg