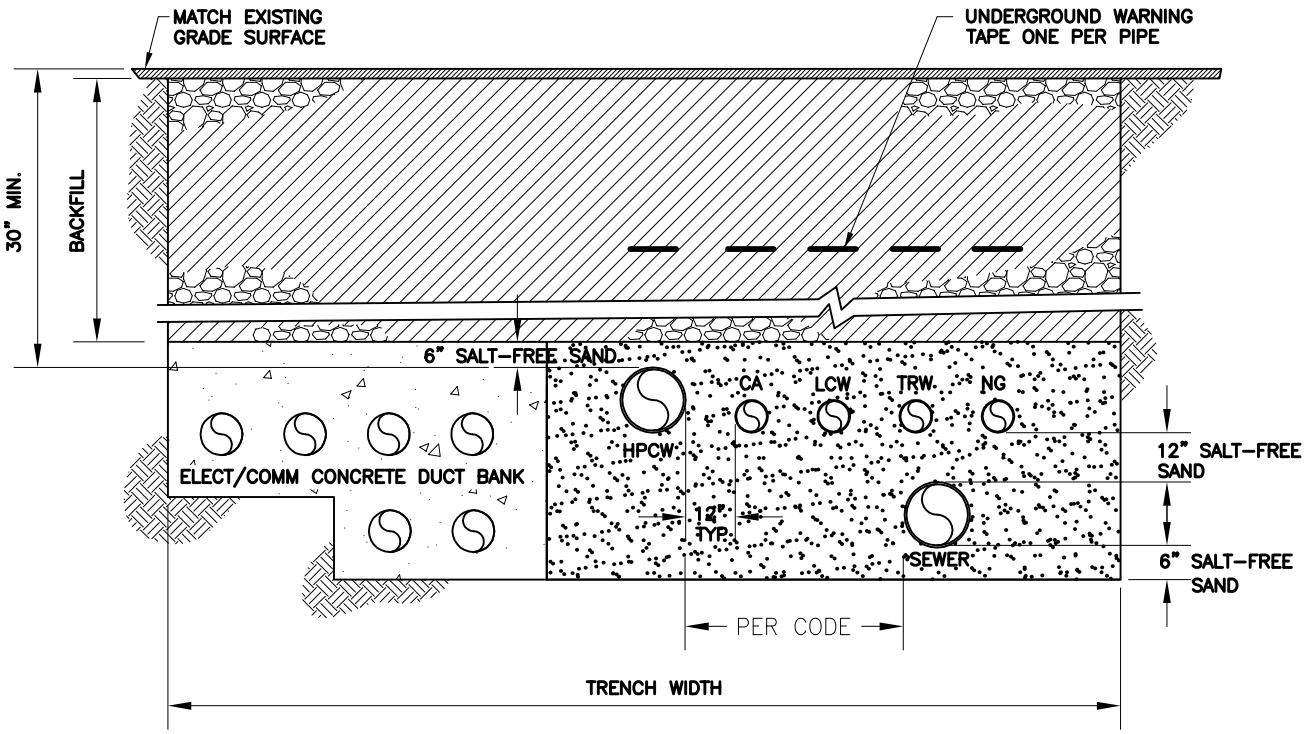

X
XX

TYPICAL UTILITY CORRIDOR TRENCH SECTION – 2

SCALE: NONE

LBNL STANDARD TYPICAL UTILITY CORRIDOR TRENCH SECTION – 2	DRAWN BY	DATE
	CHECKED BY	
	APPROVED BY	
	CAD FILE PATH	
	SCALE NTS	
UNIVERSITY OF CALIFORNIA LAWRENCE BERKELEY NATIONAL LABORATORY FACILITIES DIVISION	DRAWING NO. U154	SHEET
	PROJECT NO.	

G:\Capital Projects\Procedures, Standards & Forms\Standards\CDDG\CDDG_Vol 3_Const_Dts\Part-I – Civil_Site\SiteUtilities\U154 TYPICAL UTILITY CORRIDOR TRENCH SECTION – 2.dwg