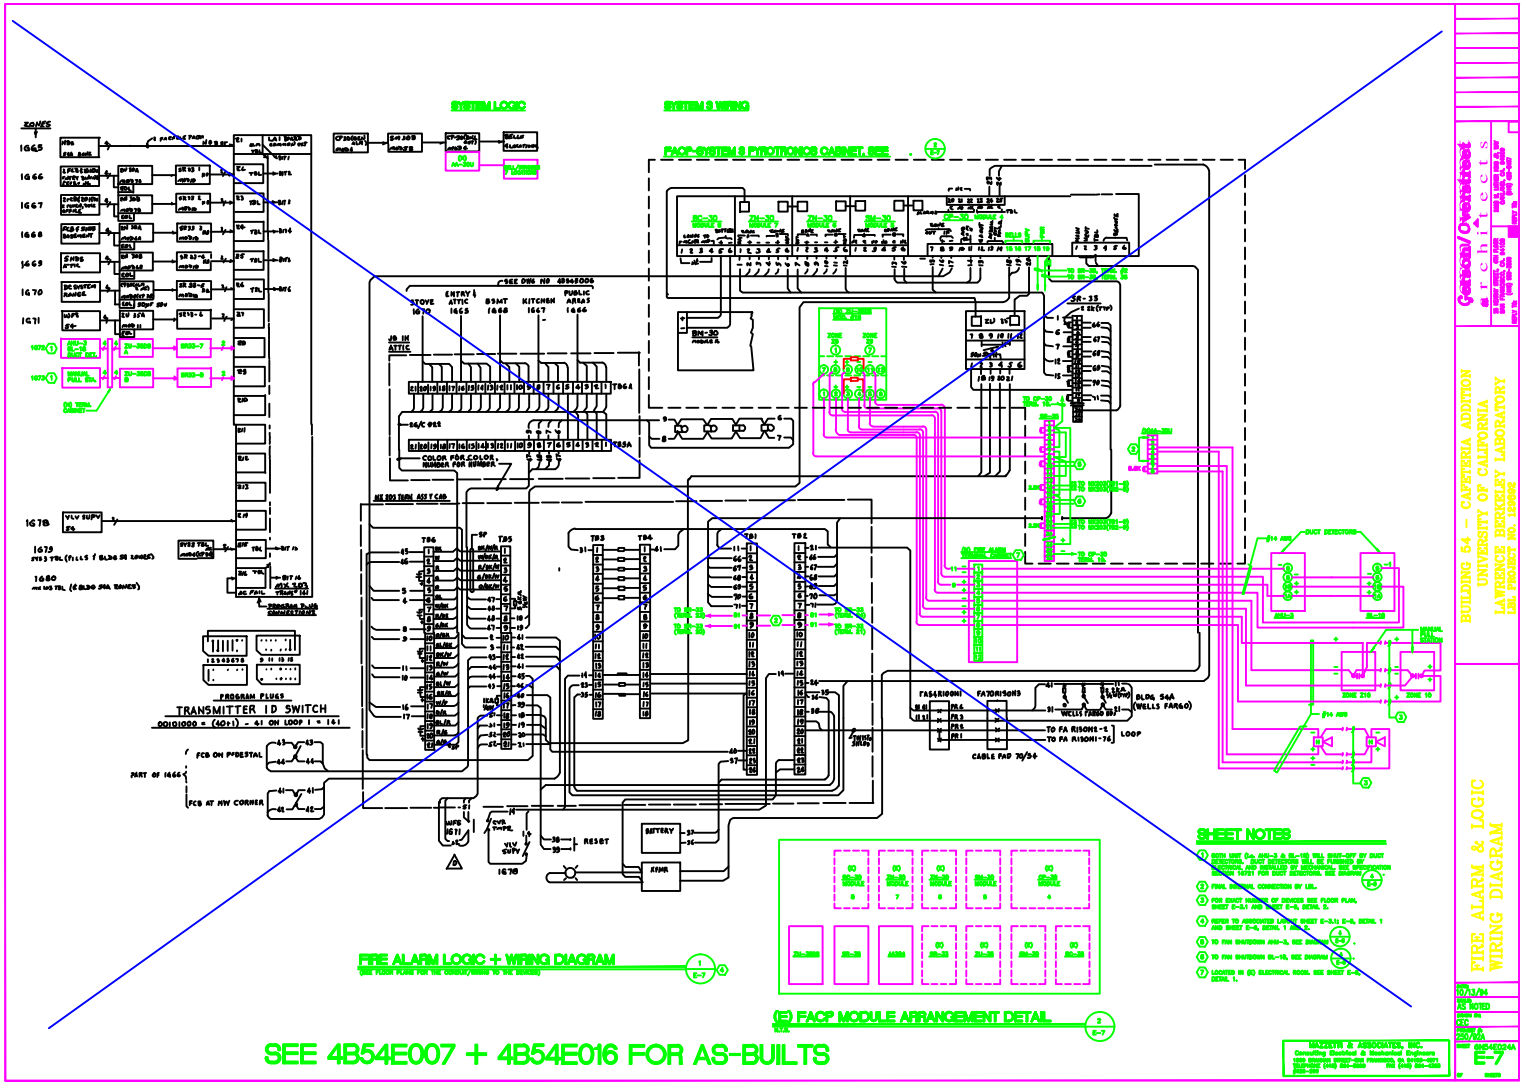
SYSTEM LOGIC
SYSTEM & WIRING
FACP-SYSTEM 8 PYROTRONICS CABINET, SEE
TRANSMITTER ID SWITCH
PROGRAM PLUGS
FIRE ALARM LOGIC + WIRING DIAGRAM
(E) FACP MODULE ARRANGEMENT DETAIL
SHEET NOTES
SEE 4B54E007 + 4B54E016 FOR AS-BUILTS
BUILDING 54 — CAFETERIA ADDITION
UNIVERSITY OF CALIFORNIA
LAWRENCE BERKELEY LABORATORY
FIRE ALARM & LOGIC
WIRING DIAGRAM
E-7