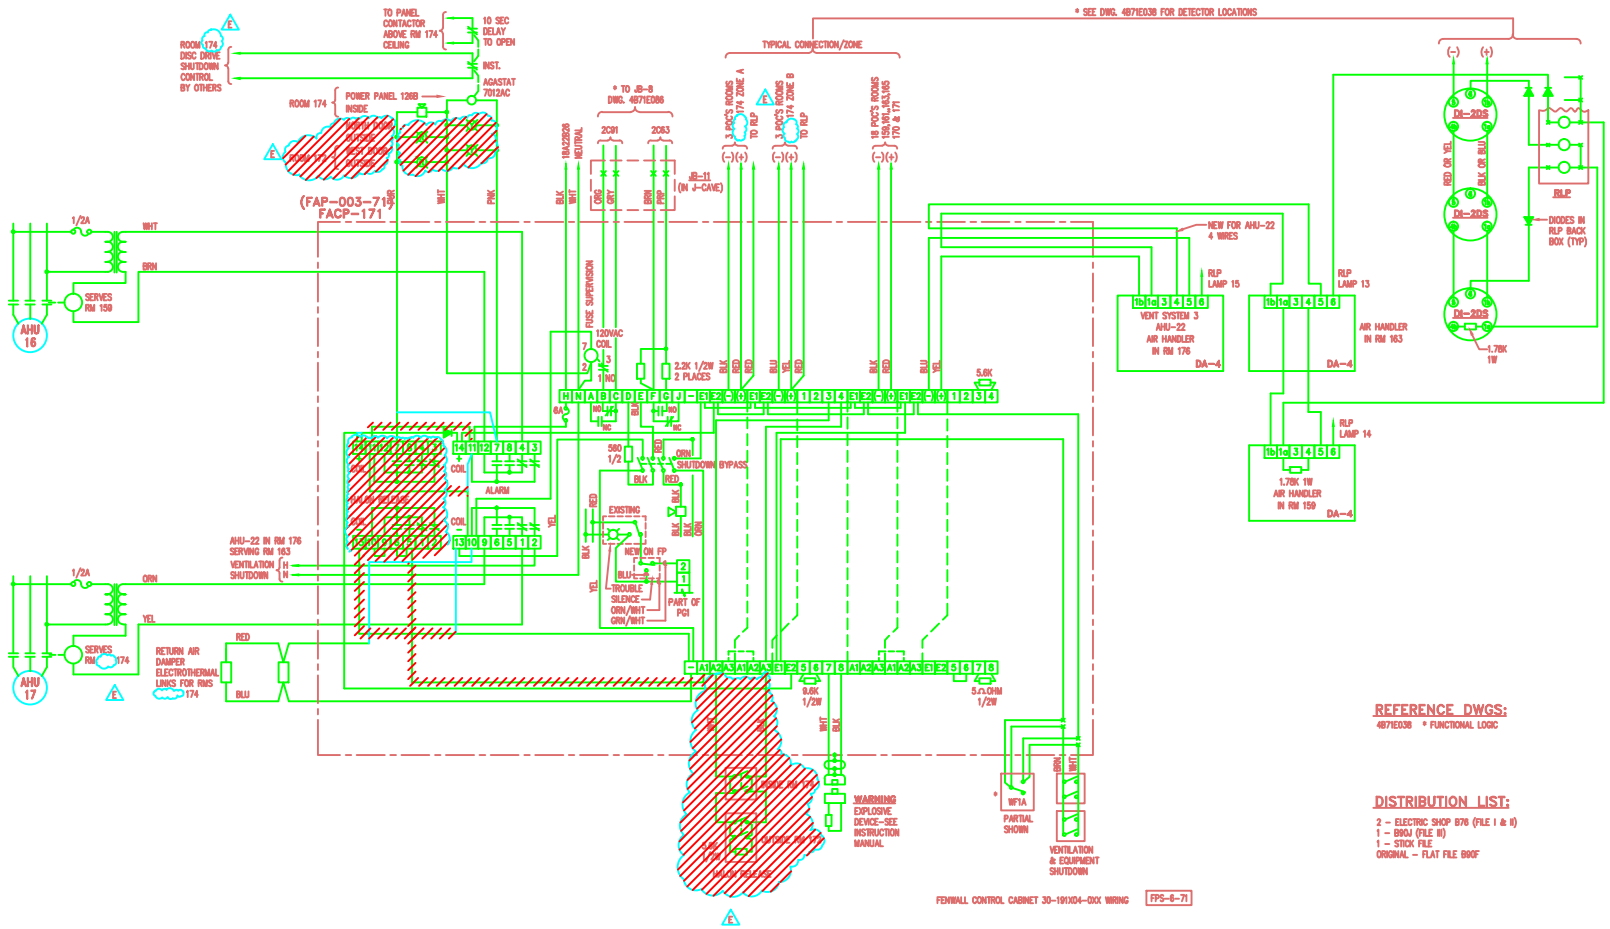

REFERENCE DWGS:

4B71E038 * FUNCTIONAL LOGIC

DISTRIBUTION LIST:

2 - ELECTRIC SHOP B76 (FILE I & II)
1 - B90J (FILE III)
1 - STICK FILE
ORIGINAL - FLAT FILE B00F

REVISION NUMBER	DRAWN BY	CHECKED BY	APPR'D BY	DATE	REMARKS
E	LAP	VA	MCO	9/14/99	REMOVED HALON FROM RM 174
D	LM		MCO	7/13/99	AUTOCAD CONVERSION
C	RG	BHS		6/94	CONNECTIONS FROM AUTOCALL TO PYRO.
B	RG			2/8/91	CHANGES TO DATE
A	RKT	RG		2/7/90	ADD DUCT DET. & SHUTDOWN FOR AHU-22-71

71 EAST COUNTING AREA
HALON SYSTEM
INTER PANEL WIRING

UNIVERSITY OF CALIFORNIA LAWRENCE BERKELEY LABORATORY
FACILITIES DEPARTMENT

DRAWN BY	RG
DATE	10/08/79
CHECKED BY	
APPROVED BY	
CAD FILE PATH	00010526
SCALE	As Noted
DRAWING NO.	4B71E039E
SHEET	1 OF 1
PROJECT NO.	W51425