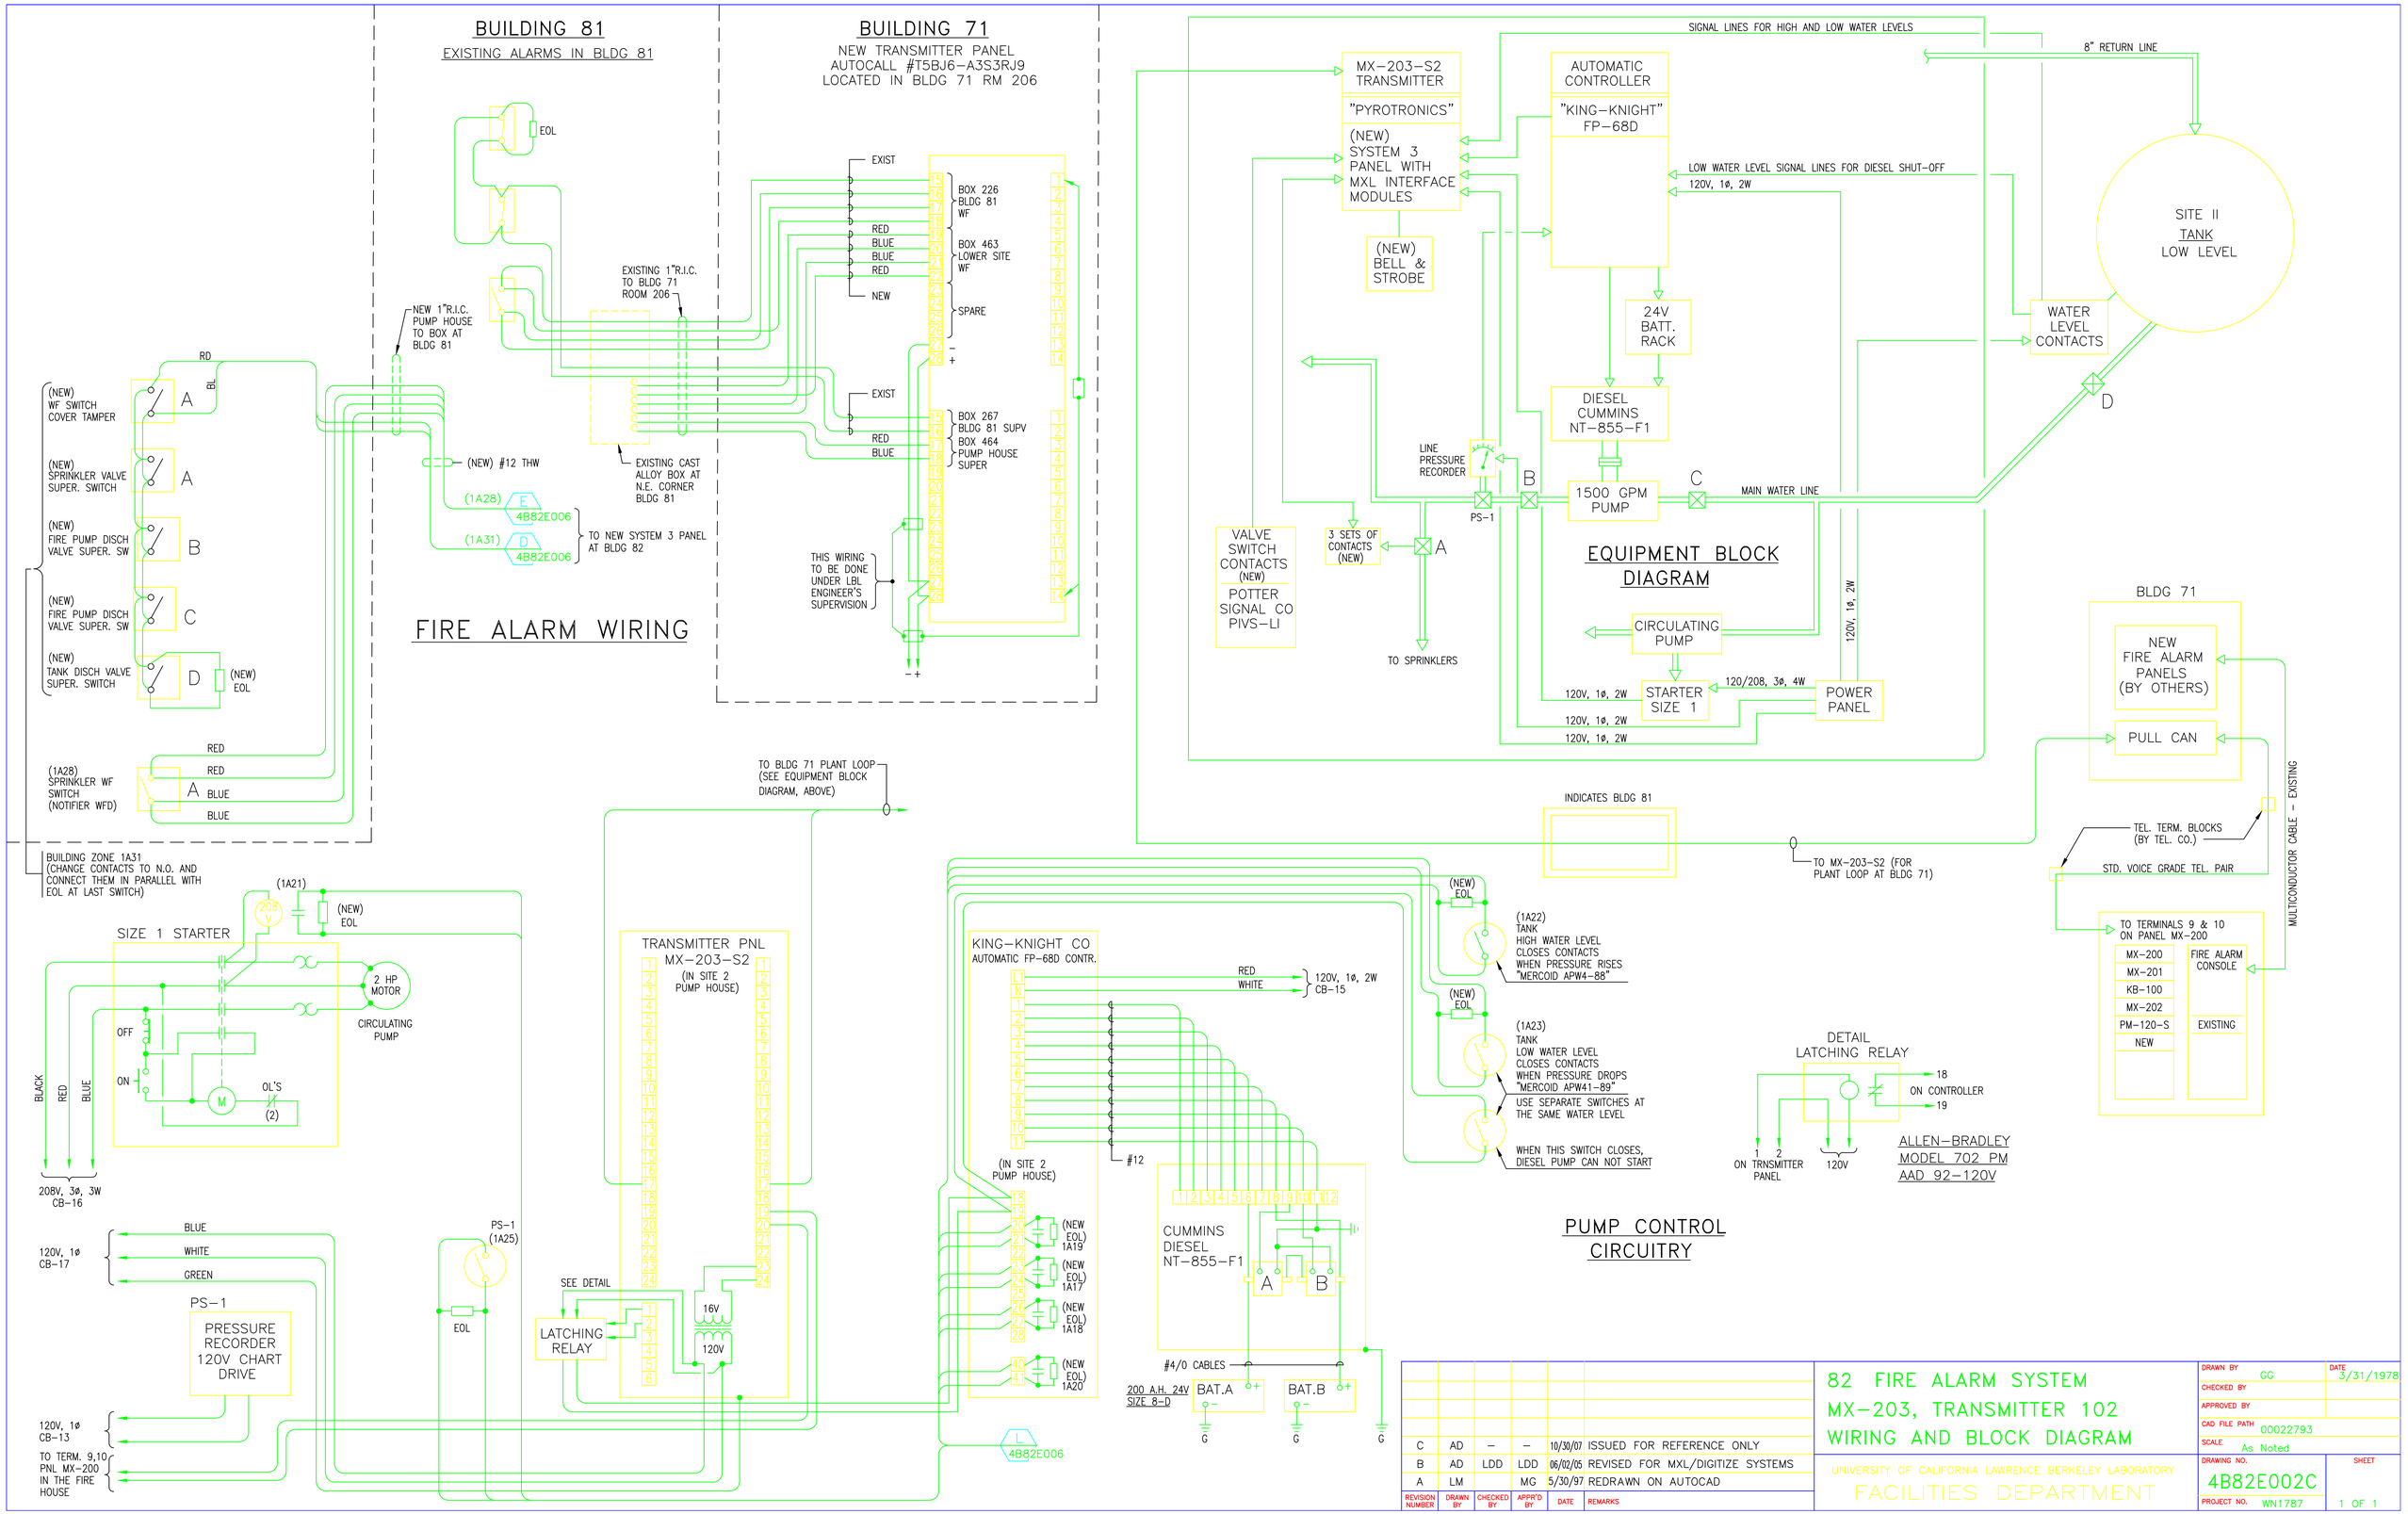

REVISION NUMBER	DRAWN BY	CHECKED BY	APPR'D BY	DATE	REMARKS
C	AD	–	–	10/30/07	ISSUED FOR REFERENCE ONLY
B	AD	LDD	LDD	06/02/05	REVISED FOR MXL/DIGITIZE SYSTEMS
A	LM		MG	5/30/97	REDRAWN ON AUTOCAD

82 FIRE ALARM SYSTEM
MX-203, TRANSMITTER 102
WIRING AND BLOCK DIAGRAM

UNIVERSITY OF CALIFORNIA LAWRENCE BERKELEY LABORATORY
FACILITIES DEPARTMENT

DRAWN BY	GG	DATE 3/31/1978
CHECKED BY		
APPROVED BY		
CAD FILE PATH	00022793	
SCALE	As Noted	
DRAWING NO.	4B82E002C	SHEET
PROJECT NO.	WN1787	1 OF 1