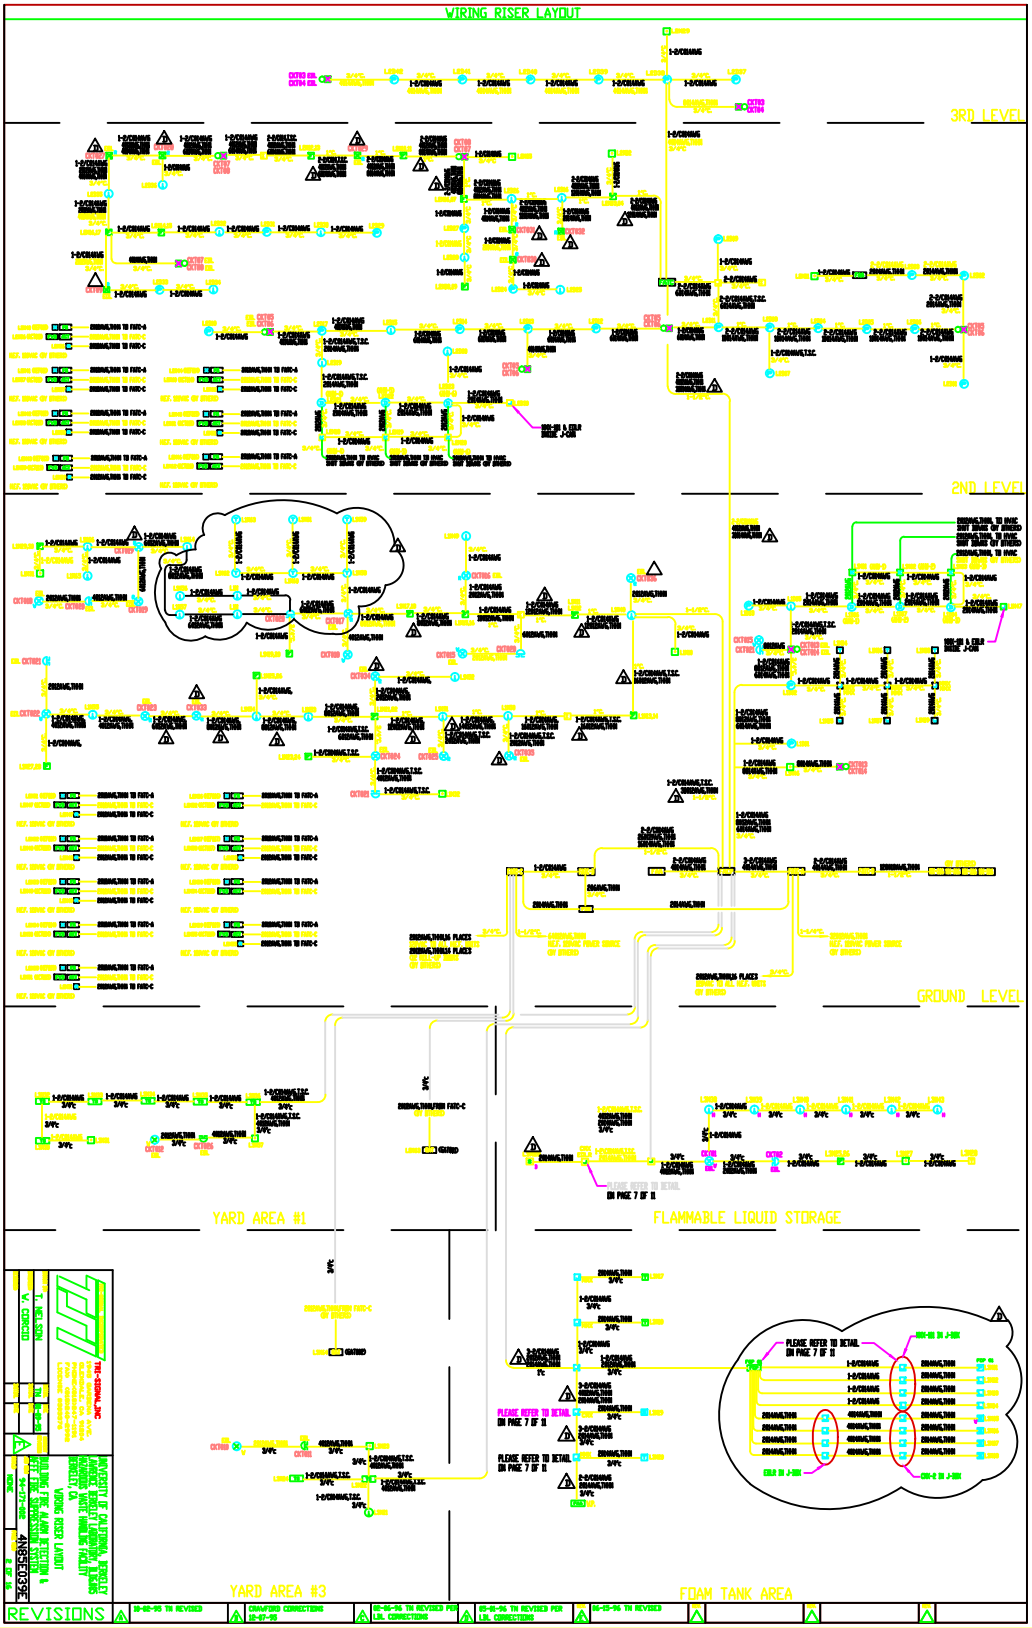
WIRING RISER LAYOUT
3RD LEVEL
2ND LEVEL
GROUND LEVEL
YARD AREA #1
FLAMMABLE LIQUID STORAGE
YARD AREA #3
FOAM TANK AREA
PLEASE REFER TO DETAIL ON PAGE 7 OF 11
REVISIONS