FIRE ALARM CONTROL PANEL - WIRING LAYOUT

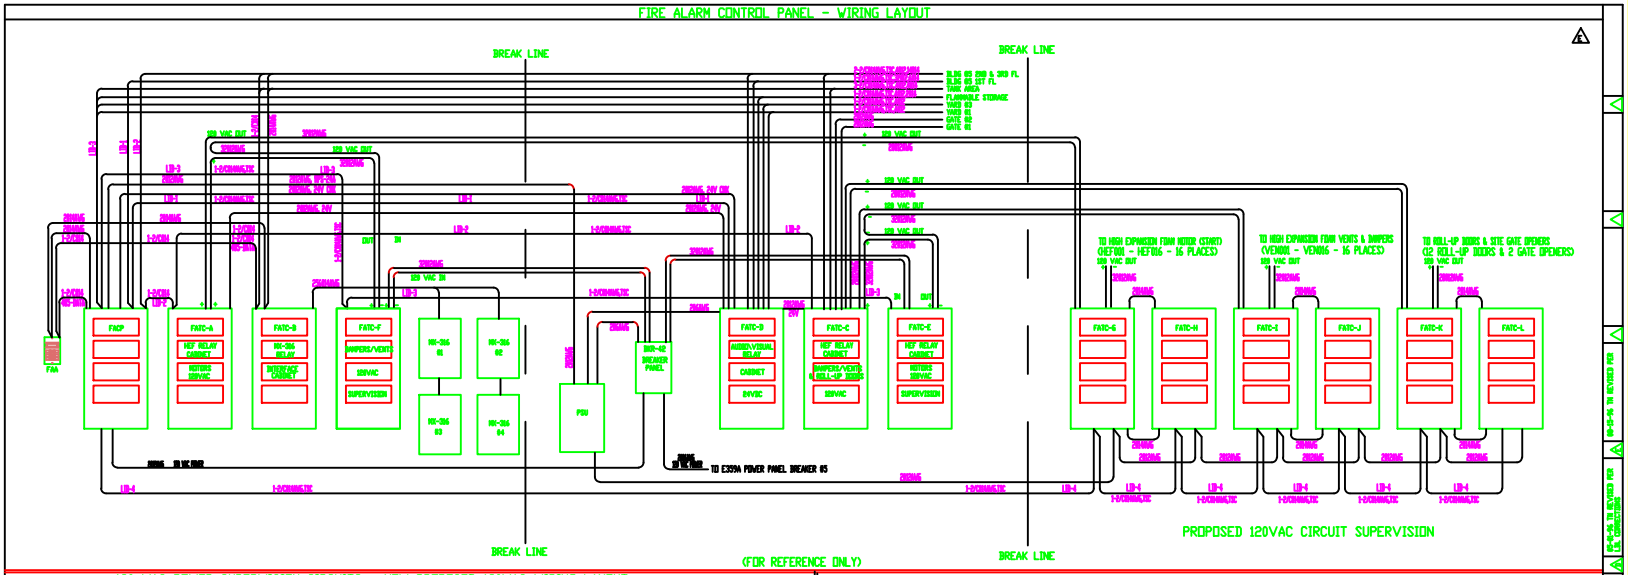

120 VAC POWER SUPERVISION CIRCUITS - NEW PROPOSED 120VAC WIRING LAYOUT

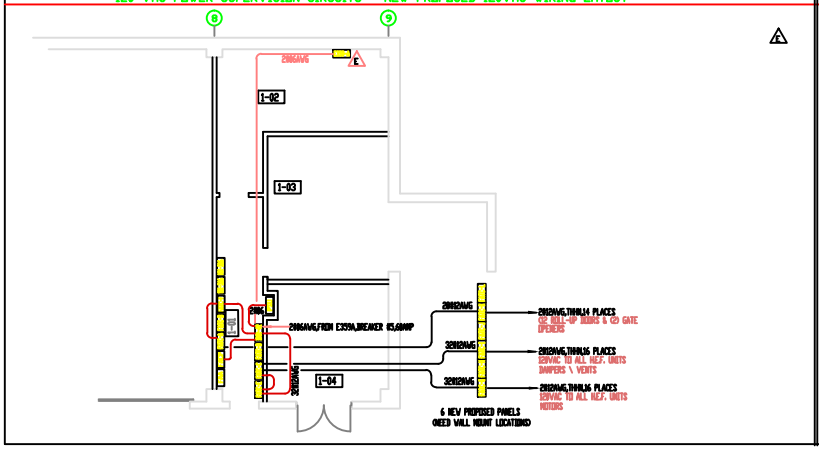

POWER PANEL CIRCUIT BREAKER LAYOUT

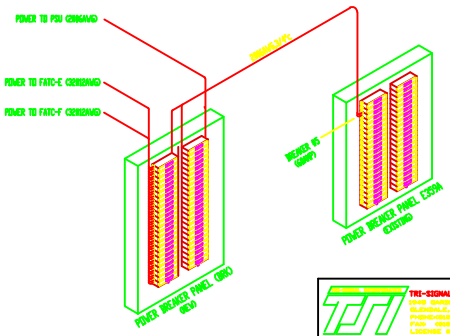

TRI-SIGNAL,INC
2040 GARDENA AVE.
GLENDALE, CA 90024
PH:(818)937-1370
FAX: (818)937-0705
LICENSE: 000975

T. NELSON	TN	8-22-95
W. CORCID		

UNIVERSITY OF CALIFORNIA, BERKELEY
LAWRENCE BERKELEY LABORATORY, BLDG.905
HAZARDOUS WASTE HANDLING FACILITY
BERKELEY, CA.
WALL MOUNT WIRING, BREAKER WIRING & PLAN VIEW WIRING DETAIL LAYOUT BUILDING FIRE ALARM DETECTION & HEF FIRE SUPPRESSION SYSTEM

94-171-001	4N85E047E
NONE	10 OF 56

REVISIONS