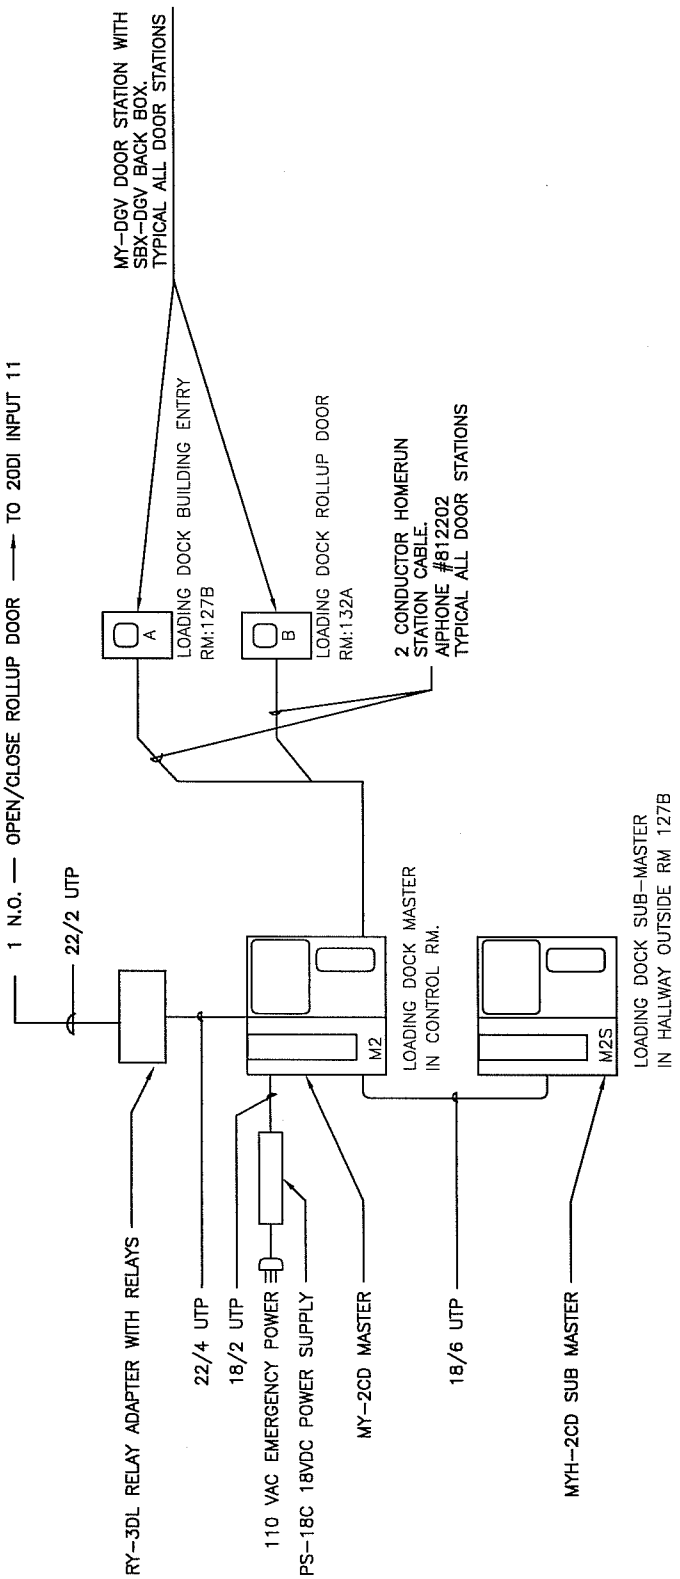

2 LOADING DOCK MASTER/SUB

SCALE:NONE

LBNL ELECTRICAL STANDARDS
INTERCOM
LOADING DOCK MASTER/SUB

DRAWN BY	DATE
CHECKED BY	
APPROVED BY	
CAD FILE PATH	
SCALE NTS	
DRAWING NO. COM102	SHEET
PROJECT NO.	

UNIVERSITY OF CALIFORNIA LAWRENCE BERKELEY NATIONAL LABORATORY
FACILITIES DIVISION

T:\groups\ELECT\Romy\STD\Intercom\COM102 LOADING DOCK MASTER-SUB.dwg