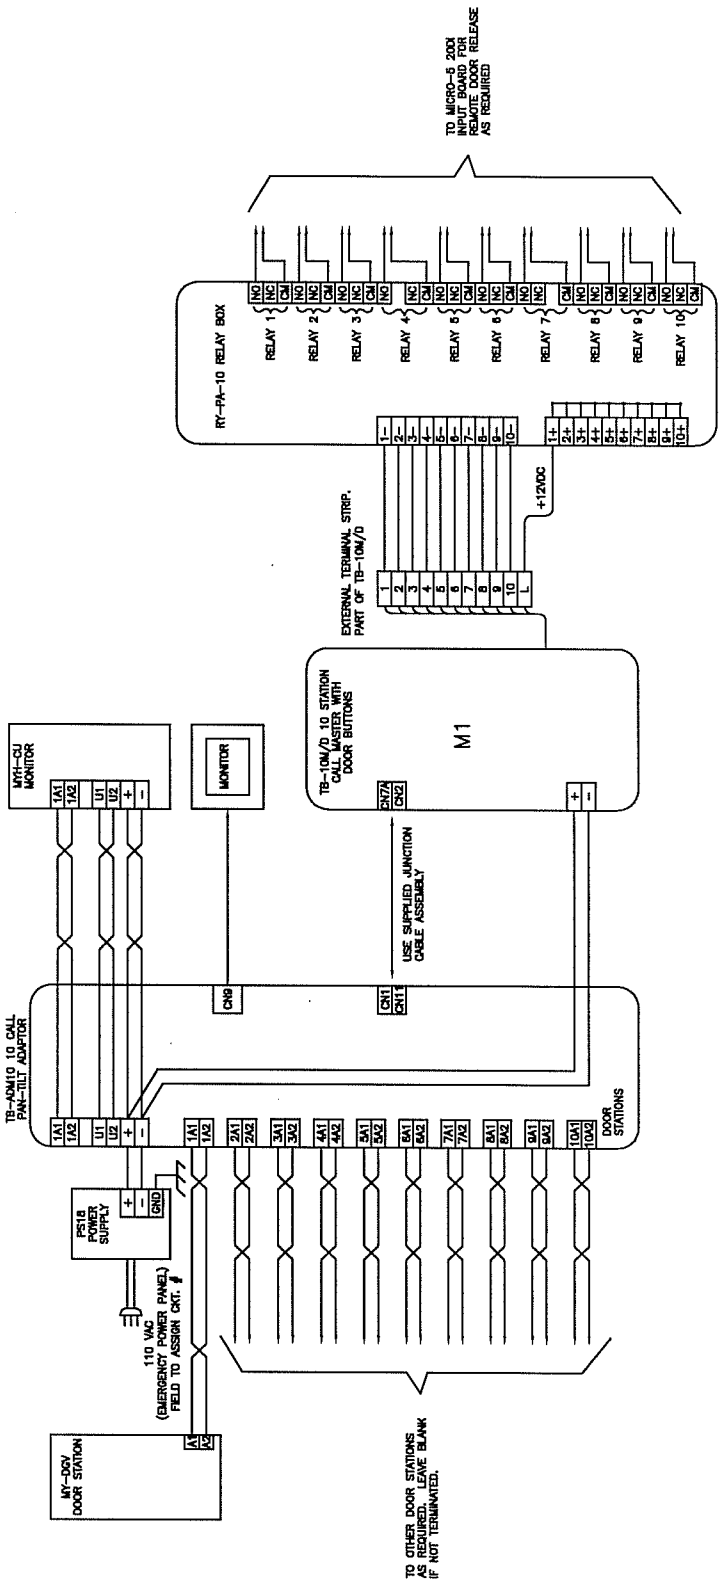

1 TEN DOOR MASTER ONLY

SCALE:NONE

LBNL ELECTRICAL STANDARDS
INTERCOM
TEN DOOR MASTER ONLY

DRAWN BY	DATE
CHECKED BY	
APPROVED BY	
CAD FILE PATH	
SCALE NTS	
DRAWING NO. COM103	SHEET
PROJECT NO.	

UNIVERSITY OF CALIFORNIA LAWRENCE BERKELEY NATIONAL LABORATORY
FACILITIES DIVISION

T:\groups\ELECT\Romy\STD\Intercom\COM103 TEN DOOR MASTER ONLY.dwg