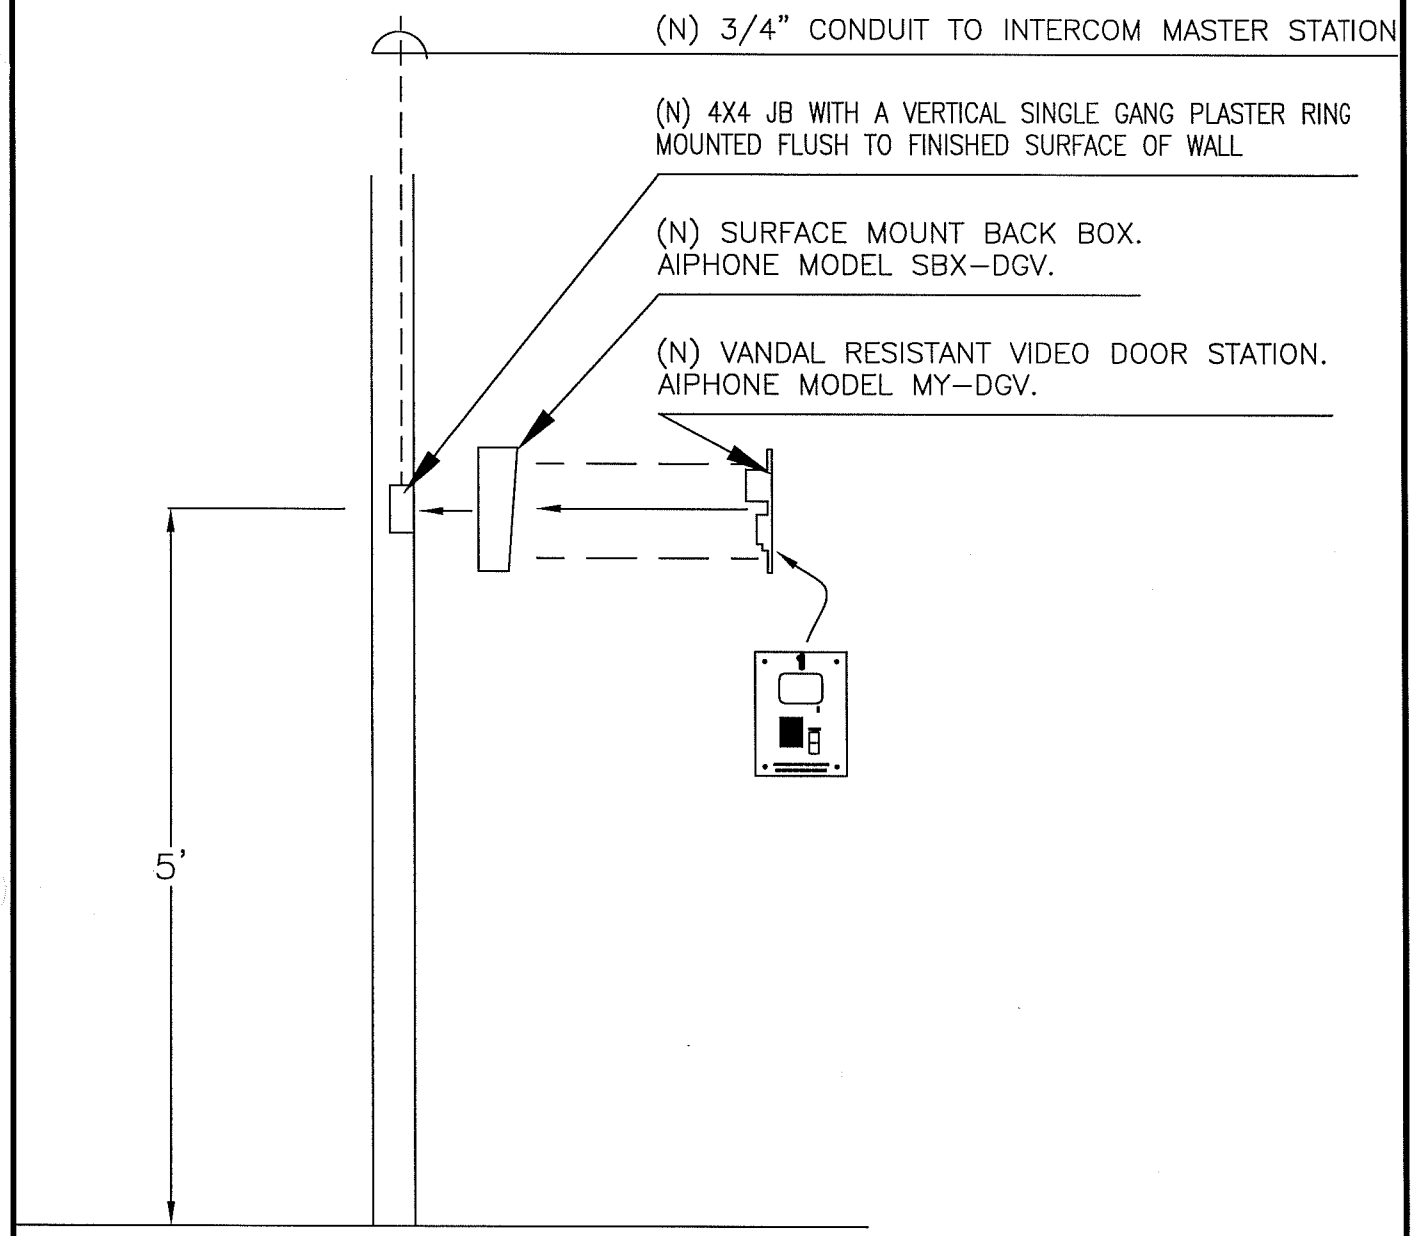

2 INTERCOM SURFACE MOUNT DETAIL

SCALE:3/4" = 1'-0"

LBNL ELECTRICAL STANDARDS
INTERCOM
INTERCOM SURFACE MOUNT DETAIL

DRAWN BY	DATE
CHECKED BY	
APPROVED BY	
CAD FILE PATH	
SCALE NTS	
DRAWING NO. COM106	SHEET
PROJECT NO.	

UNIVERSITY OF CALIFORNIA LAWRENCE BERKELEY NATIONAL LABORATORY
FACILITIES DIVISION

T:\groups\ELECT\Romy\STD\Intercom\COM106 INTERCOM SURFACE MOUNT DETAIL.dwg