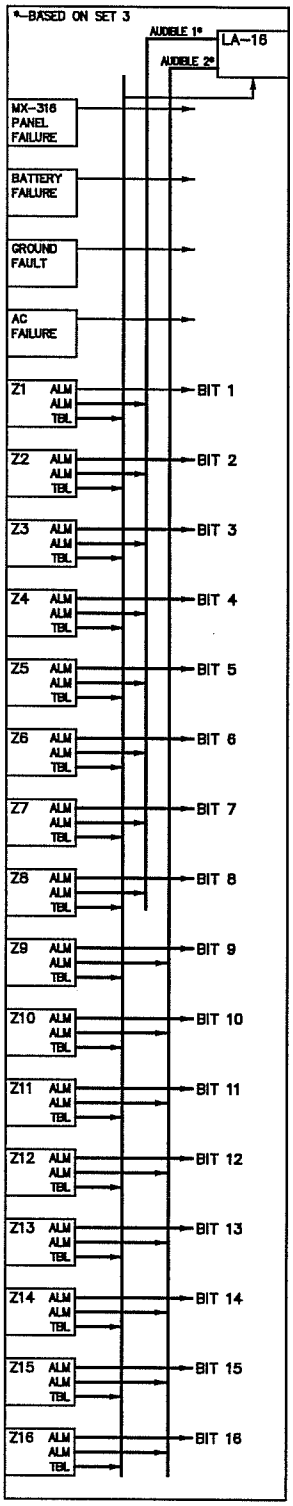

2 MX-316 LOGIC

(SEE DWG 4BSTE041 FOR MX-316 WIRING DETAILS)

LBNL ELECTRICAL STANDARDS
FIRE ALARM SYSTEM
MX-316 LOGIC

DRAWN BY	DATE
CHECKED BY	
APPROVED BY	
CAD FILE PATH	
SCALE NTS	

UNIVERSITY OF CALIFORNIA LAWRENCE BERKELEY NATIONAL LABORATORY
FACILITIES DIVISION

DRAWING NO. FA107
SHEET
PROJECT NO.

T:\groups\ELECT\Romy\STD\Fire Alarm\FA107 MX-316 LOGIC.dwg