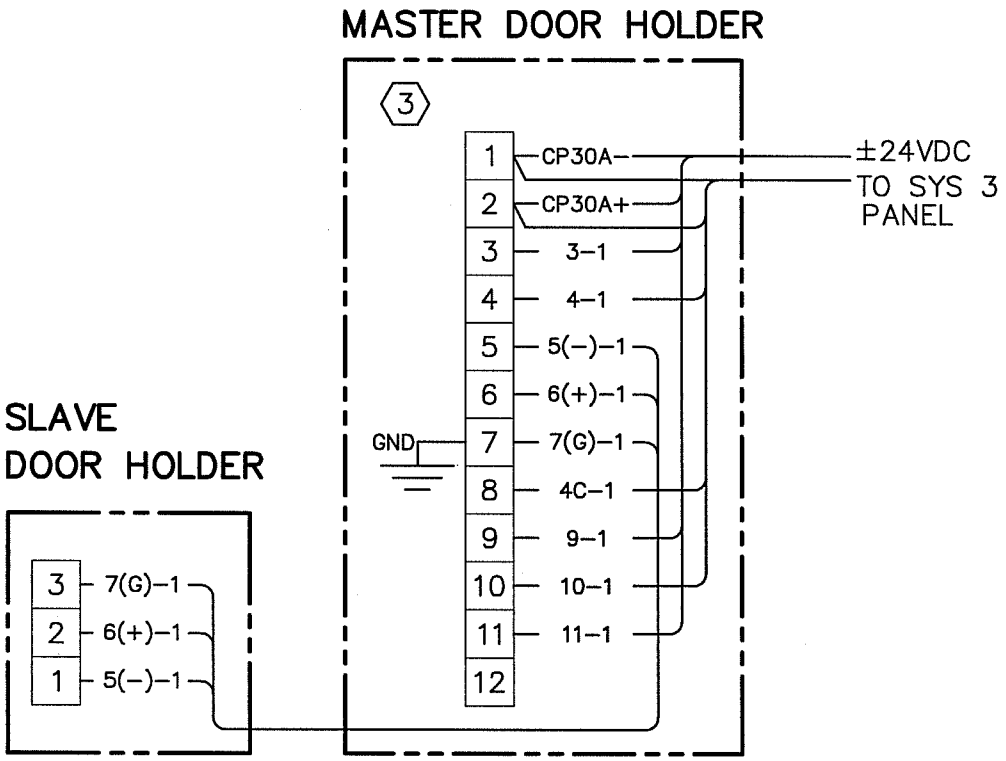

2 DOOR HOLDER-FIELD WIRING DIAGRAM

(TYPE PTD)

LBNL ELECTRICAL STANDARDS FIRE ALARM SYSTEM DOOR HOLDER-FIELD WIRING DIAGRAM	DRAWN BY	DATE
	CHECKED BY	
	APPROVED BY	
	CAD FILE PATH	
	SCALE NTS	
UNIVERSITY OF CALIFORNIA LAWRENCE BERKELEY NATIONAL LABORATORY FACILITIES DIVISION	DRAWING NO. FA122	SHEET
	PROJECT NO.	

T:\groups\ELECT\Romy\STD\Fire Alarm\FA122 DOOR HOLDER-FIELD WIRING DIAGRAM.dwg