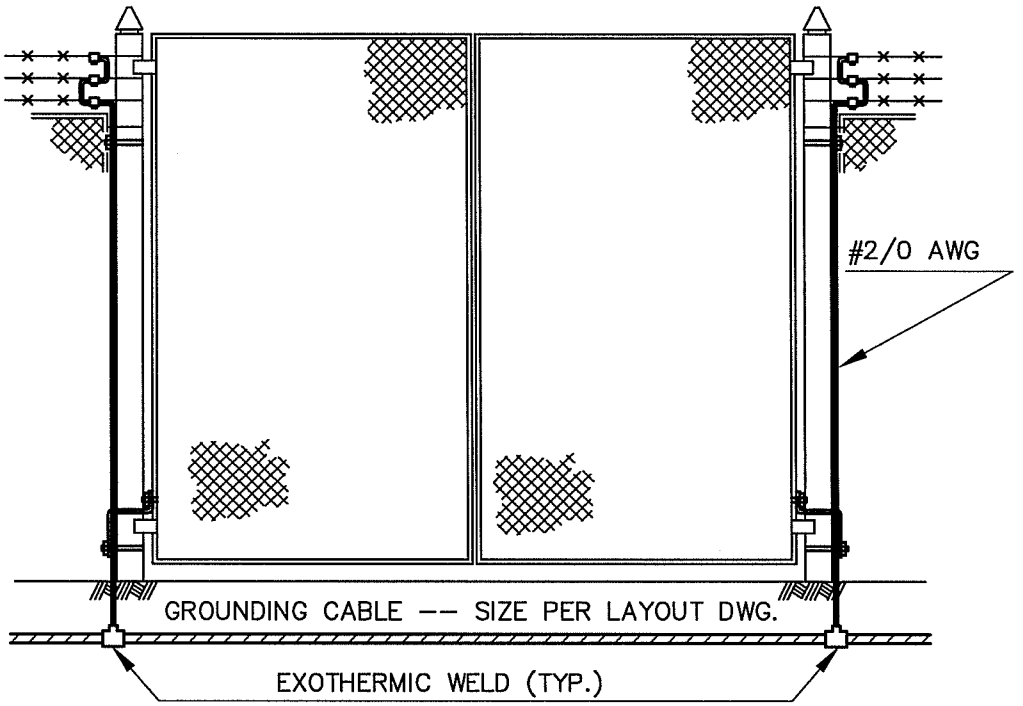

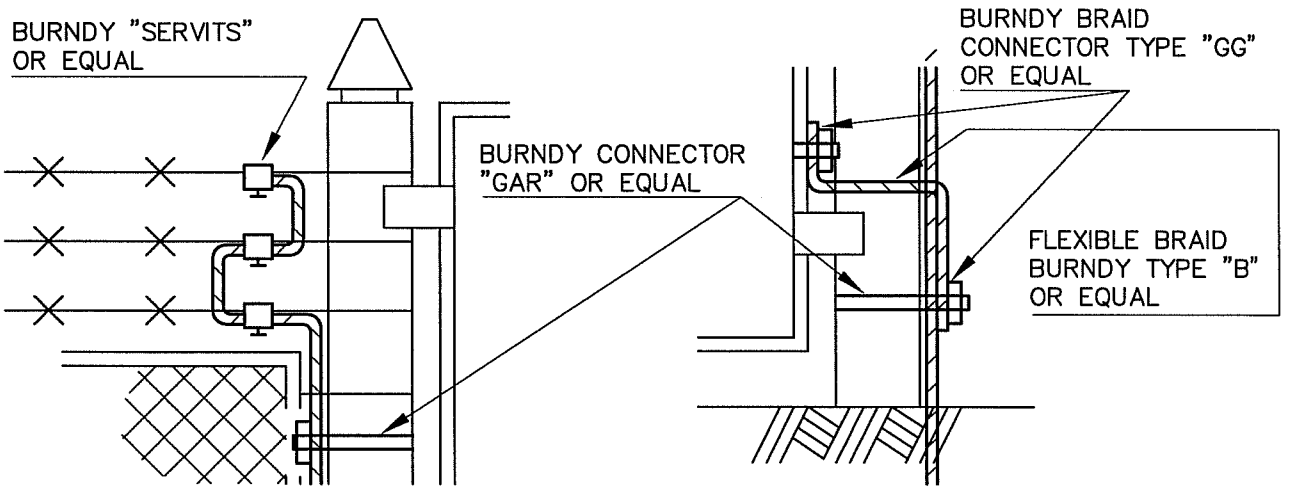

3 GATE AND FENCE GROUNDING

LBNL ELECTRICAL STANDARDS GROUNDING GATE AND FENCE GROUNDING	DRAWN BY	DATE
	CHECKED BY	
	APPROVED BY	
	CAD FILE PATH	
	SCALE NTS	
UNIVERSITY OF CALIFORNIA LAWRENCE BERKELEY NATIONAL LABORATORY FACILITIES DIVISION	DRAWING NO. GRD120	SHEET
	PROJECT NO.	

T:\groups\ELECT\Romy\STD\Grounding\GRD120 GATE AND FENCE GROUNDING.dwg