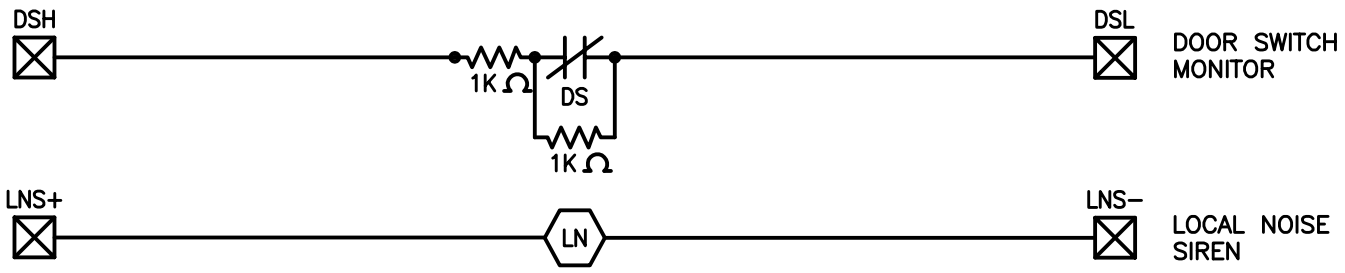

GA-4 SINGLE DOOR, ALARMED
LOCAL NOISE (SIREN)
EMERGENCY EXIT ONLY

LADDER

SCALE: N.T.S.

LBNL ELECTRICAL STANDARDS
SECURITY CARD ACCESS GA–4
SINGLE DOOR, ALARMED LOCAL NOISE (SIREN)

DRAWN BY	DATE
CHECKED BY	
APPROVED BY	
CAD FILE PATH	
SCALE NTS	

UNIVERSITY OF CALIFORNIA LAWRENCE BERKELEY NATIONAL LABORATORY
FACILITIES DIVISION

DRAWING NO. SEC105A
PROJECT NO.
SHEET GA–4