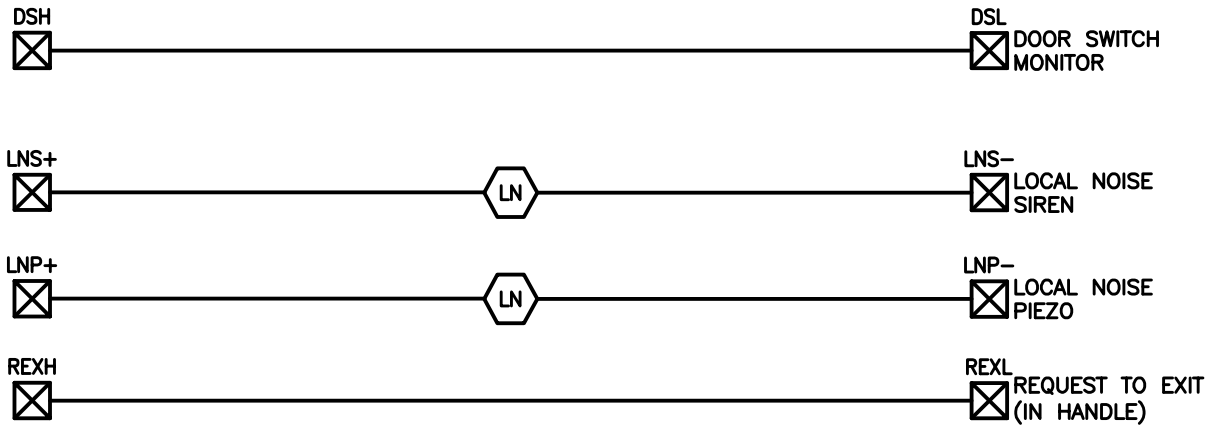

GB-4 SINGLE DOOR, ALARMED/FREE EXIT
MANUAL LOCKSET w/REX SWITCH, LOCAL NOISE (SIREN & PIEZO)

LADDER SCALE: N.T.S.

LBNL ELECTRICAL STANDARDS
SECURITY CARD ACCESS GB–4
SINGLE DOOR ALARMED/FREE EXIT MANUAL LOCKSET

DRAWN BY	DATE
CHECKED BY	
APPROVED BY	
CAD FILE PATH	
SCALE NTS	

UNIVERSITY OF CALIFORNIA LAWRENCE BERKELEY NATIONAL LABORATORY
FACILITIES DIVISION

DRAWING NO. SEC106A
PROJECT NO.
SHEET GB–4