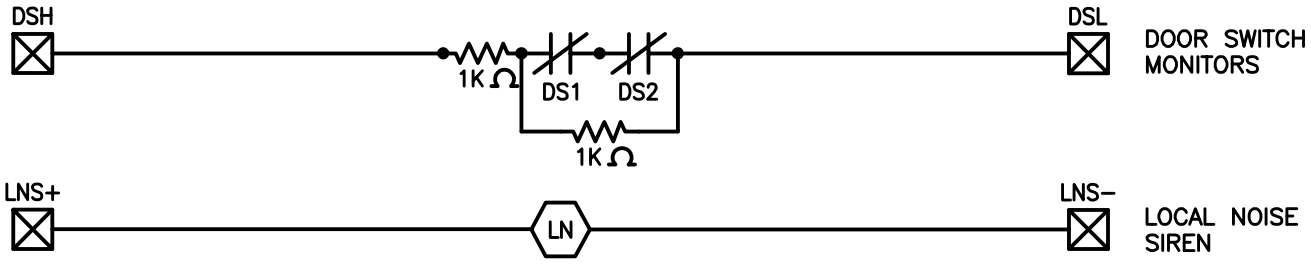

HA-4 DOUBLE DOOR, ALARMED
LOCAL NOISE (SIREN)
EMERGENCY EXIT ONLY

LADDER

SCALE: N.T.S.

LBNL ELECTRICAL STANDARDS
SECURITY CARD ACCESS HA−4
DOUBLE DOORS, ALARMED LOCAL NOISE (SIREN)

UNIVERSITY OF CALIFORNIA LAWRENCE BERKELEY NATIONAL LABORATORY
FACILITIES DIVISION

DRAWN BY	DATE
CHECKED BY	
APPROVED BY	
CAD FILE PATH	
SCALE NTS	
DRAWING NO. SEC107A	SHEET HA−4
PROJECT NO.	