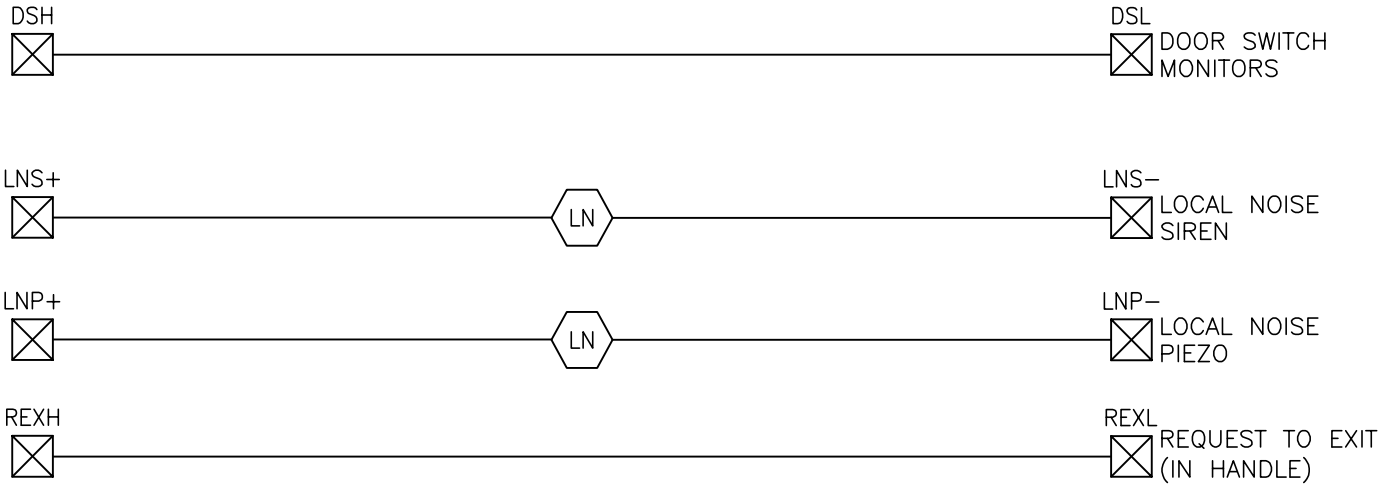

HB-4 DOUBLE DOOR, ALARMED/FREE EXIT
ELECTRIC LOCKSET w/REX SWITCH, LOCAL NOISE (SIREN & PIEZO)
LADDER

SCALE: N.T.S.

LBNL ELECTRICAL STANDARDS
SECURITY CARD ACCESS HB–4
DOUBLE DOOR, ALARMED/FREE EXIT, MANUAL LOCKSET

DRAWN BY	DATE
CHECKED BY	
APPROVED BY	
CAD FILE PATH	
SCALE NTS	

UNIVERSITY OF CALIFORNIA LAWRENCE BERKELEY NATIONAL LABORATORY
FACILITIES DIVISION

DRAWING NO. SEC108A
PROJECT NO.
SHEET HB–4