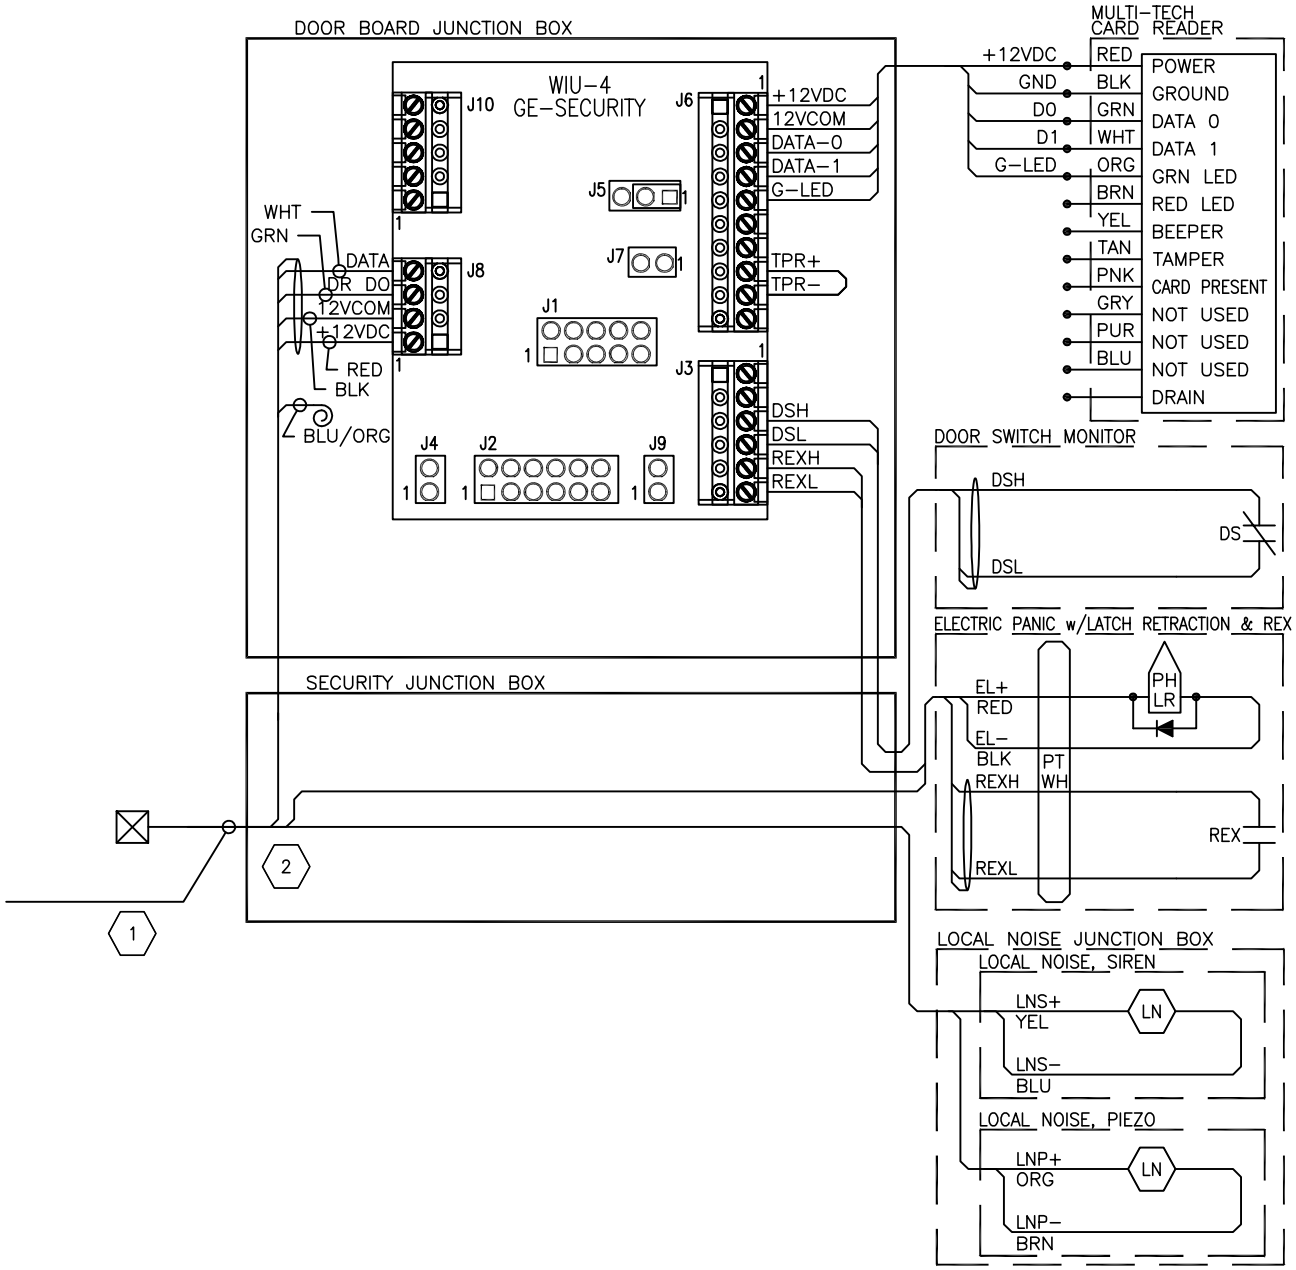

POINT-TO-POINT NOTES	
1	TAG CABLE WITH CODE AND NUMBER SPECIFIC TO THIS POINT PER PLAN AND SCHEDULE. TAG INDIVIDUAL WIRES AS SHOWN. REFERENCE STANDARD CRITERIA DRAWING SECURITY WIRE FORMAT.
2	LEAVE 5' SERVICE LOOP FOR CONNECTIONS TO DOOR BOARD, PIEZO & SIREN, AND LOCK HARDWARE.

AC-3

SINGLE DOOR, CARD IN/FREE EXIT
ELECTRIC PANIC w/LATCH RETRACTION & REX SWITCH
LOCAL NOISE (SIREN & PIEZO), FAIL SECURE

POINT-TO-POINT

SCALE: N.T.S.

LBNL ELECTRICAL STANDARDS

SECURITY CARD ACCESS AC-3

SINGLE DOOR, CARD IN/FREE EXIT ELECTRIC PANIC w/LATCH RETRACTION & REX SWITCH

UNIVERSITY OF CALIFORNIA LAWRENCE BERKELEY NATIONAL LABORATORY

FACILITIES DIVISION

DRAWN BY	DATE
CHECKED BY	
APPROVED BY	
CAD FILE PATH	
SCALE NTS	
DRAWING NO. SEC111A	SHEET AC-3
PROJECT NO.	