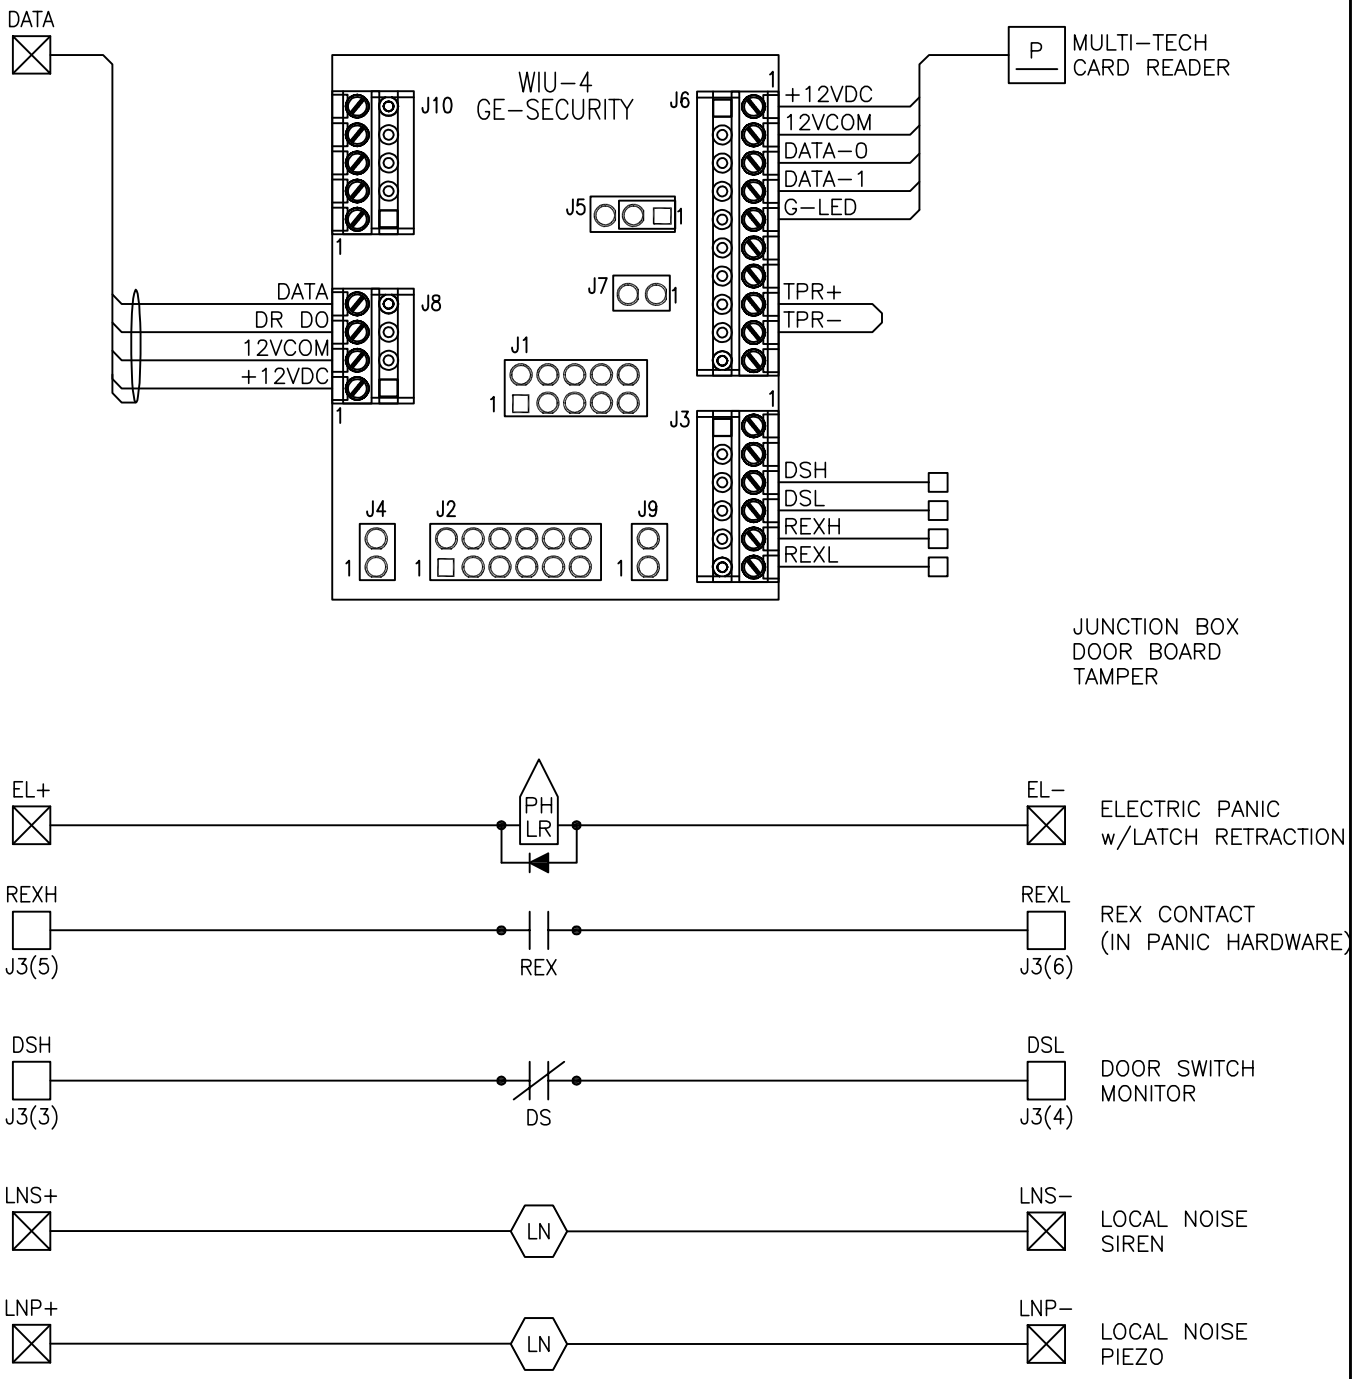

AC-4

SINGLE DOOR, CARD IN/FREE EXIT
ELECTRIC PANIC w/LATCH RETRACTION & REX SWITCH
LOCAL NOISE (SIREN & PIEZO), FAIL SECURE

LADDER

SCALE: N.T.S.

LBNL ELECTRICAL STANDARDS

SECURITY CARD ACCESS AC-4

SINGLE DOOR, CARD IN/FREE EXIT ELECTRIC PANIC w/LATCH RETRACTION & REX SWITCH

DRAWN BY	DATE
CHECKED BY	
APPROVED BY	
CAD FILE PATH	
SCALE NTS	
DRAWING NO. SEC111A	SHEET AC-4
PROJECT NO.	

UNIVERSITY OF CALIFORNIA LAWRENCE BERKELEY NATIONAL LABORATORY

FACILITIES DIVISION