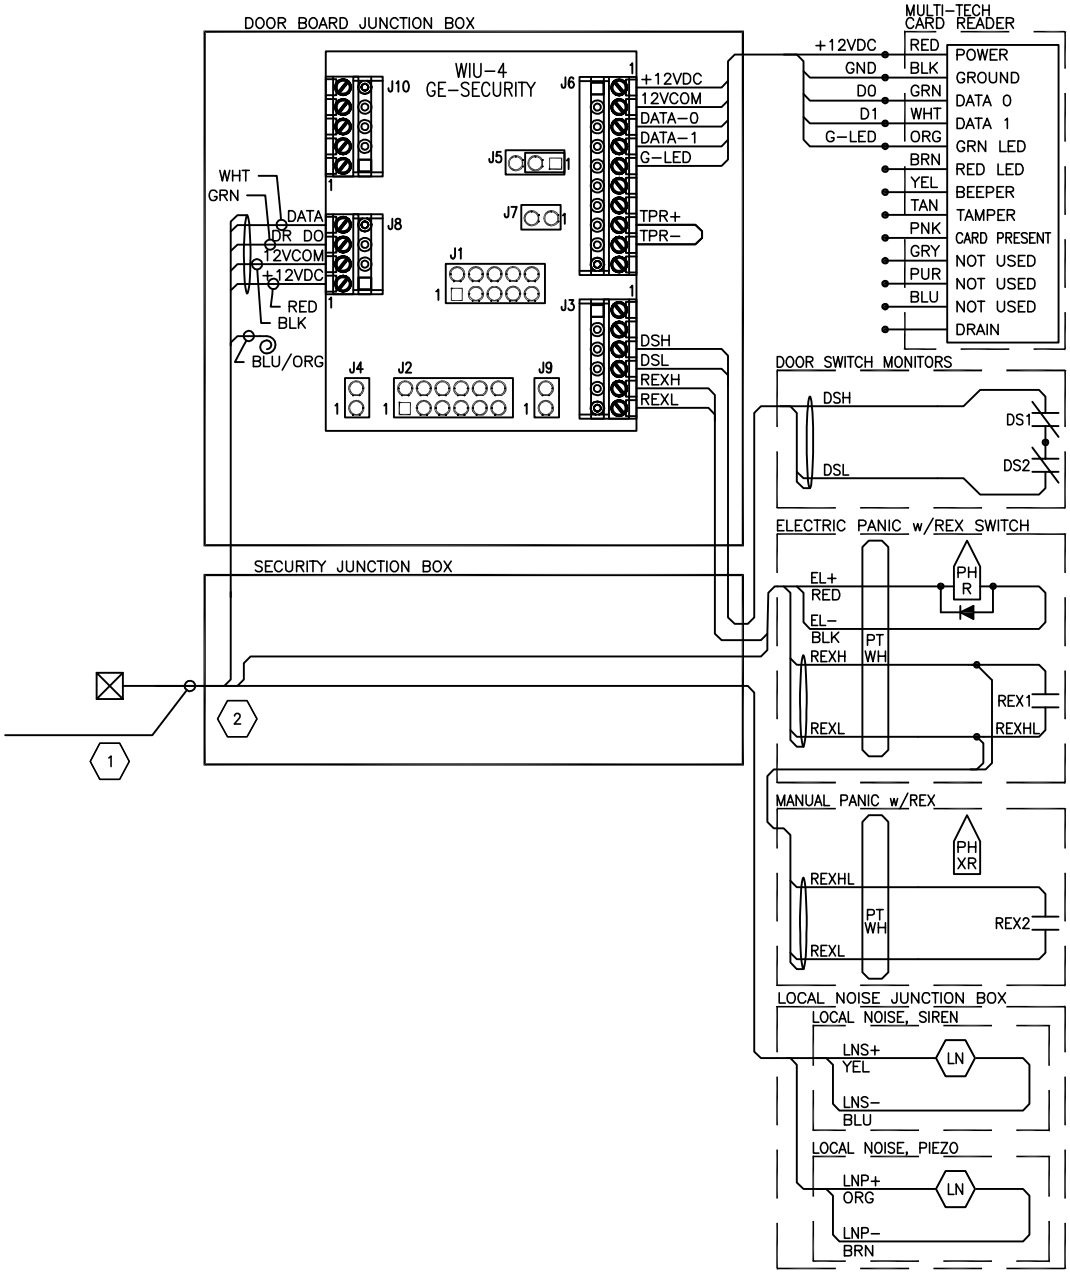

POINT-TO-POINT NOTES	
1	TAG CABLE WITH CODE AND NUMBER SPECIFIC TO THIS POINT PER PLAN AND SCHEDULE. TAG INDIVIDUAL WIRES AS SHOWN. REFERENCE STANDARD CRITERIA DRAWING SECURITY WIRE FORMAT.
2	LEAVE 5' SERVICE LOOP FOR CONNECTIONS TO DOOR BOARD, PIEZO & SIREN, AND LOCK HARDWARE.

BB-3

DOUBLE DOOR, CARD IN/FREE EXIT
ELECTRIC PANIC w/REX SWITCH, MANUAL PANIC w/REX SWITCH
LOCAL NOISE (SIREN & PIEZO), FAIL SECURE

POINT-TO-POINT

SCALE: N.T.S.

LBNL ELECTRICAL STANDARDS
SECURITY CARD ACCESS BB-3
DOUBLE DOOR, CARD IN/FREE EXIT ELECTRIC LOCKSET

UNIVERSITY OF CALIFORNIA LAWRENCE BERKELEY NATIONAL LABORATORY
FACILITIES DIVISION

DRAWN BY	DATE
CHECKED BY	
APPROVED BY	
CAD FILE PATH	
SCALE NTS	
DRAWING NO. SEC114A	SHEET BB-3
PROJECT NO.	