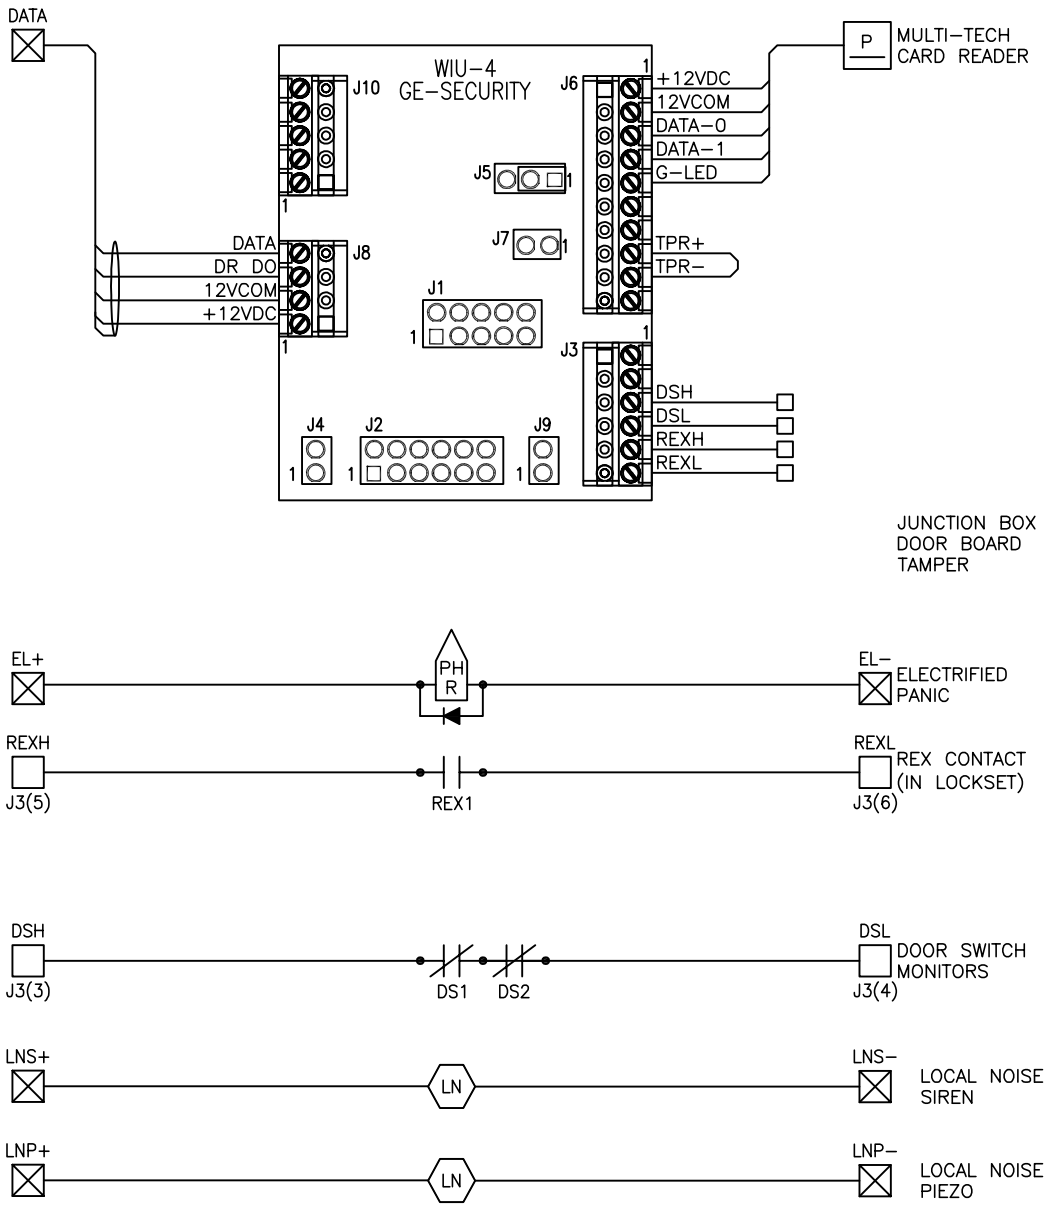

BB-4

DOUBLE DOOR, CARD IN/FREE EXIT
ELECTRIC PANIC w/REX SWITCH, MANUAL PANIC w/REX SWITCH
LOCAL NOISE (SIREN & PIEZO), FAIL SECURE

LADDER

SCALE: N.T.S.

LBNL ELECTRICAL STANDARDS
SECURITY CARD ACCESS BB-4
DOUBLE DOOR, CARD IN/FREE EXIT ELECTRIC LOCKSET

DRAWN BY	DATE
CHECKED BY	
APPROVED BY	
CAD FILE PATH	
SCALE NTS	
DRAWING NO. SEC114A	SHEET BB-4
PROJECT NO.	

UNIVERSITY OF CALIFORNIA LAWRENCE BERKELEY NATIONAL LABORATORY
FACILITIES DIVISION