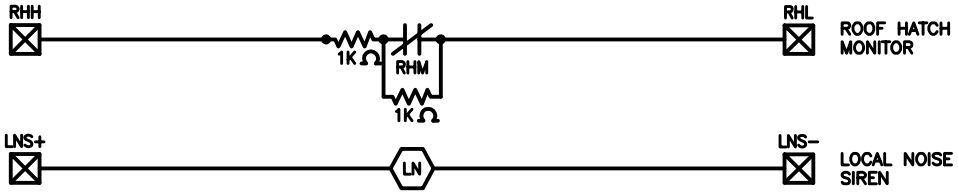

LADDER NOTES

PB-4 ROOF HATCH, ALARMED LOCAL NOISE (SIREN)

LADDER

SCALE: N.T.S.

LBNL ELECTRICAL STANDARDS
SECURITY CARD ACCESS PB−4
ROOF HATCH, ALARMED LOCAL NOISE (SIREN)

UNIVERSITY OF CALIFORNIA LAWRENCE BERKELEY NATIONAL LABORATORY
FACILITIES DIVISION

DRAWN BY	DATE
CHECKED BY	
APPROVED BY	
CAD FILE PATH	
SCALE NTS	
DRAWING NO. SEC117A	SHEET PB−4
PROJECT NO.	