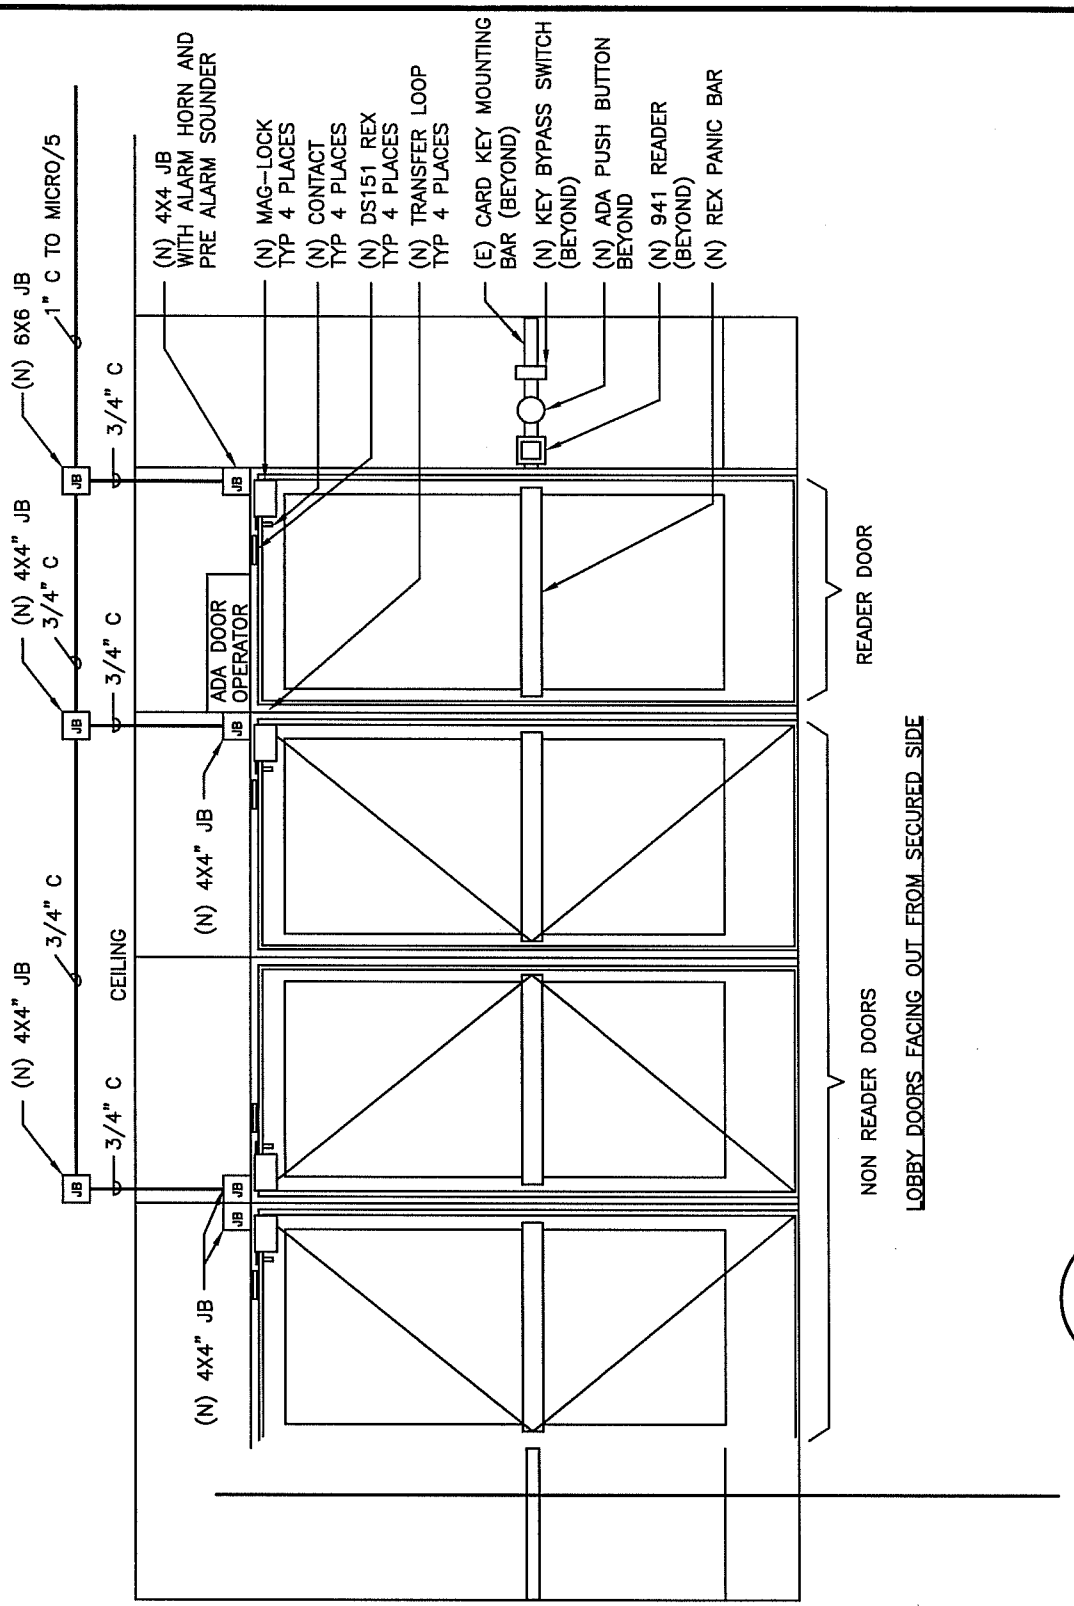

28

TYP MAG LOCK STORE FRONT DOOR

NONE

LBNL ELECTRICAL STANDARDS
SECURITY CARD ACCESS
TYP MAG LOCK STORE FRONT DOOR

UNIVERSITY OF CALIFORNIA LAWRENCE BERKELEY NATIONAL LABORATORY
FACILITIES DIVISION

DRAWN BY	DATE
CHECKED BY	
APPROVED BY	
CAD FILE PATH	
SCALE NTS	
DRAWING NO. SEC122	SHEET
PROJECT NO.	

T:\groups\ELECT\Romy\STD\Security Card\SEC122TYP MAG LOCK STORE FRONT DOOR.dwg