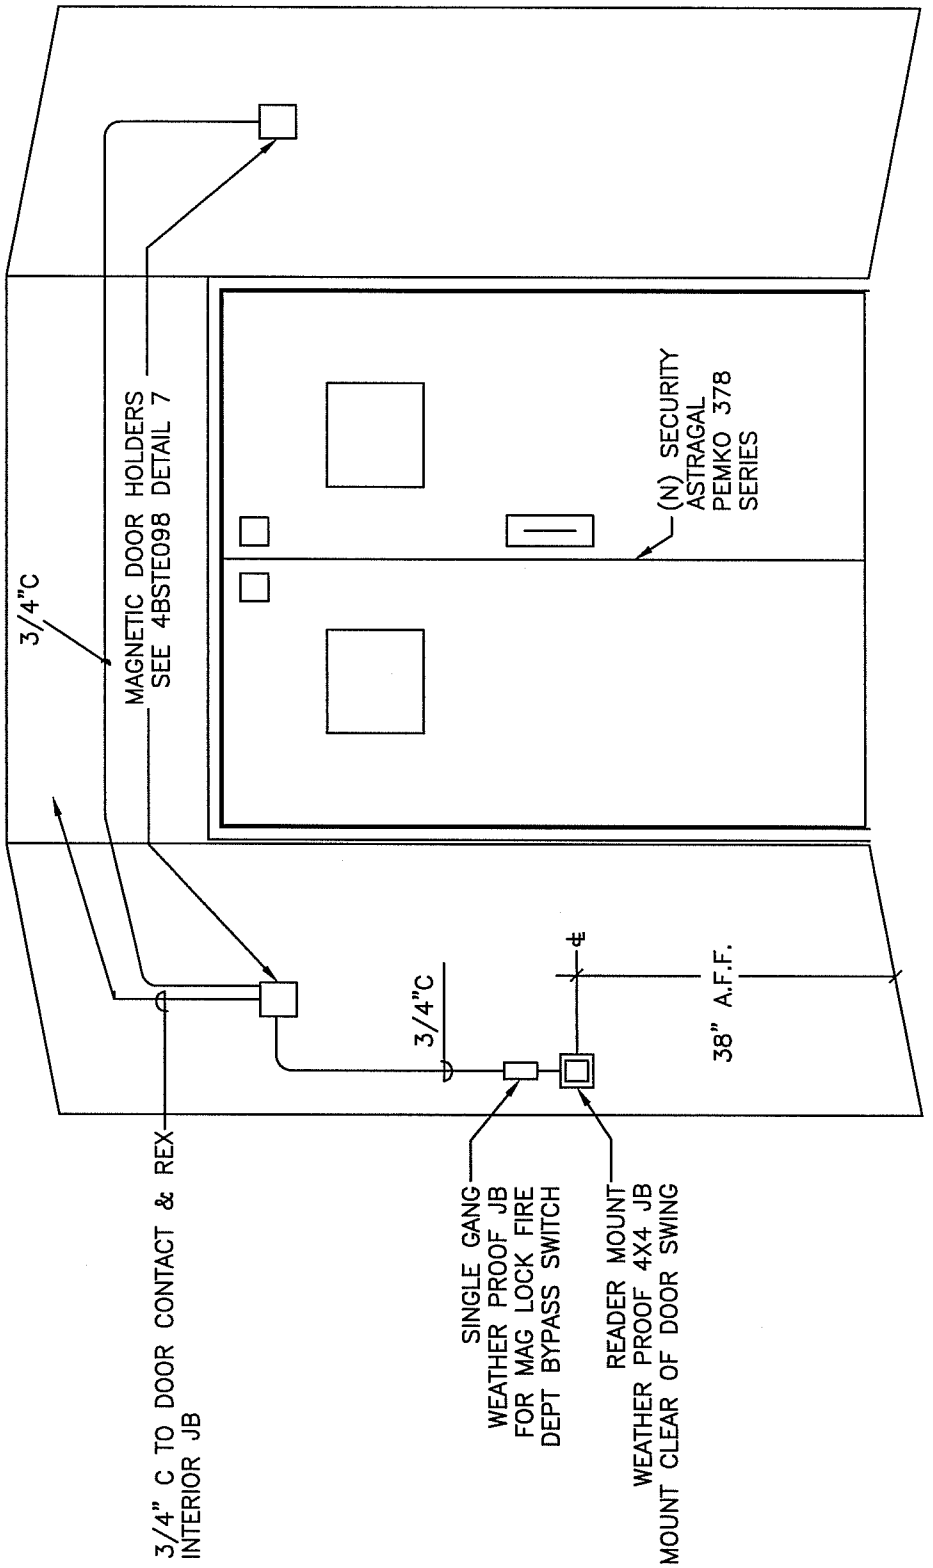

31 TYP MAG LOCK DOOR W/HOLD OPENS

NONE

LBNL ELECTRICAL STANDARDS
SECURITY CARD ACCESS
TYP MAG LOCK DOOR W/HOLD OPENS

DRAWN BY	DATE	
CHECKED BY		
APPROVED BY		
CAD FILE PATH		
SCALE NTS		
DRAWING NO. SEC125	SHEET	
PROJECT NO.		

UNIVERSITY OF CALIFORNIA LAWRENCE BERKELEY NATIONAL LABORATORY
FACILITIES DIVISION

T:\groups\ELECT\Romy\STD\Security Card\SEC125 TYP MAG LOCK DOOR WITH HOLD OPENS.dwg