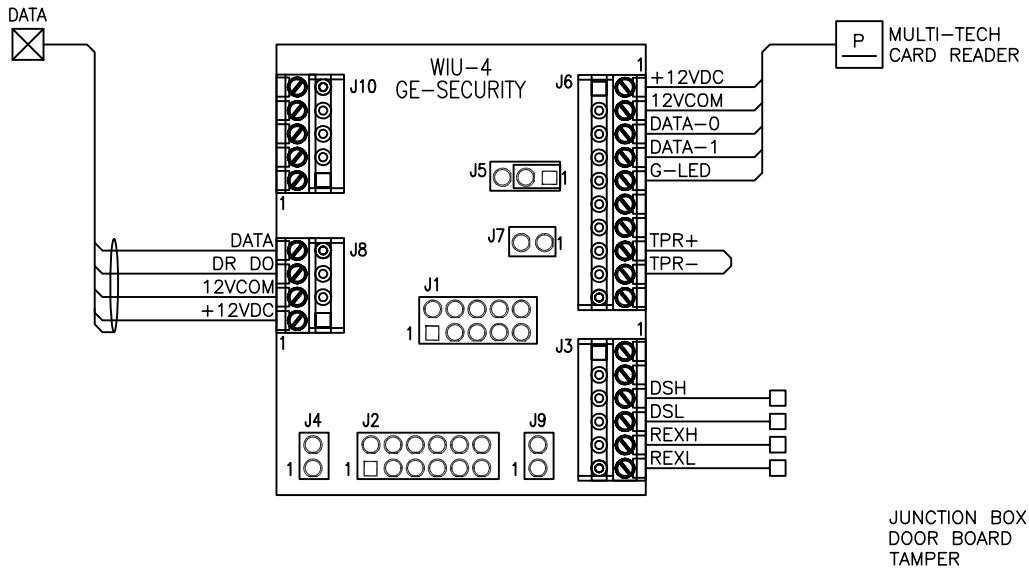

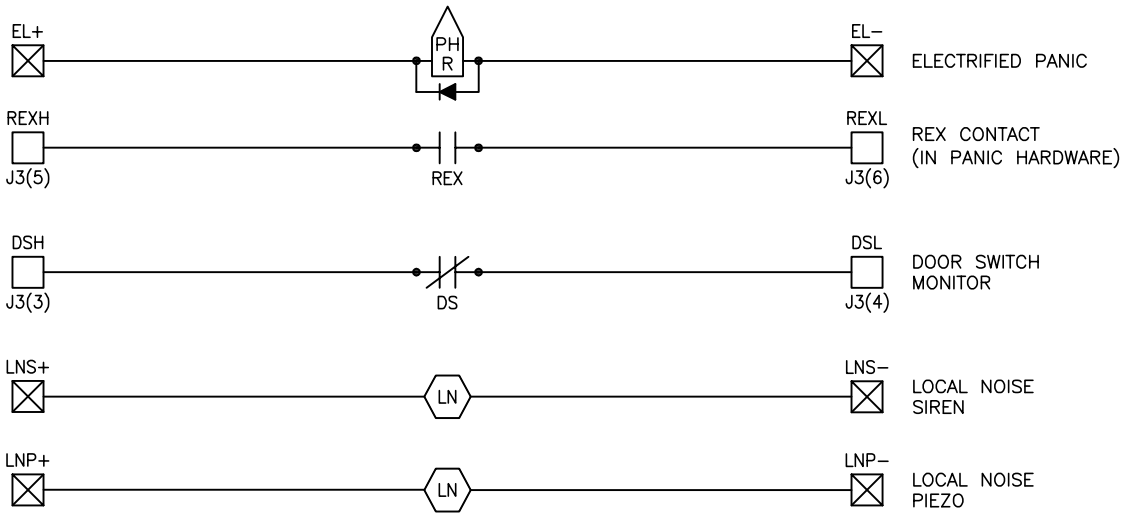

LADDER NOTES
1 NOT USED

AB-4

SINGLE DOOR, CARD IN/FREE EXIT
ELECTRIC PANIC w/REX SWITCH
LOCAL NOISE (SIREN & PIEZO), 24 VDC FAIL SECURE

LADDER

SCALE: N.T.S.

LBNL ELECTRICAL STANDARDS
SECURITY CARD ACCESS AB-4
SINGLE DOOR, CARD IN/FREE EXIT ELECTRIC PANIC w/REX SWITCH

UNIVERSITY OF CALIFORNIA LAWRENCE BERKELEY NATIONAL LABORATORY
FACILITIES DIVISION

DRAWN BY	DATE
CHECKED BY	
APPROVED BY	
CAD FILE PATH	
SCALE NTS	
DRAWING NO. SEC127A	SHEET AB-4
PROJECT NO.	