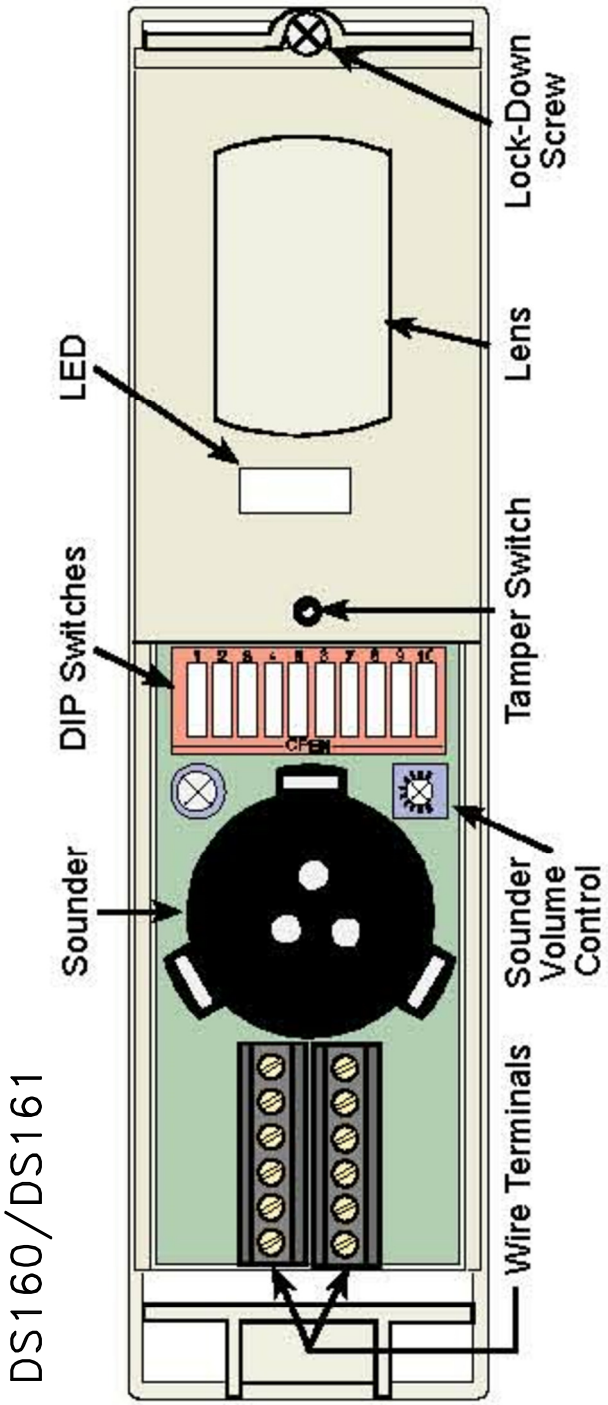

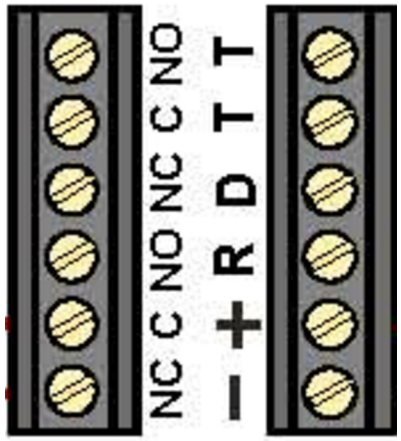

WIRE TERMINALS

3 TYP REX CONFIGURATION AND WIRING DIAGRAM

SCALE: NONE

LBNL ELECTRICAL STANDARDS
SECURITY CARD ACCESS
TYP REX CONFIGURATION AND WIRING DIAGRAM

UNIVERSITY OF CALIFORNIA LAWRENCE BERKELEY NATIONAL LABORATORY
FACILITIES DIVISION

DRAWN BY	DATE
CHECKED BY	
APPROVED BY	
CAD FILE PATH	
SCALE NTS	
DRAWING NO. SEC138A	SHEET
PROJECT NO.	