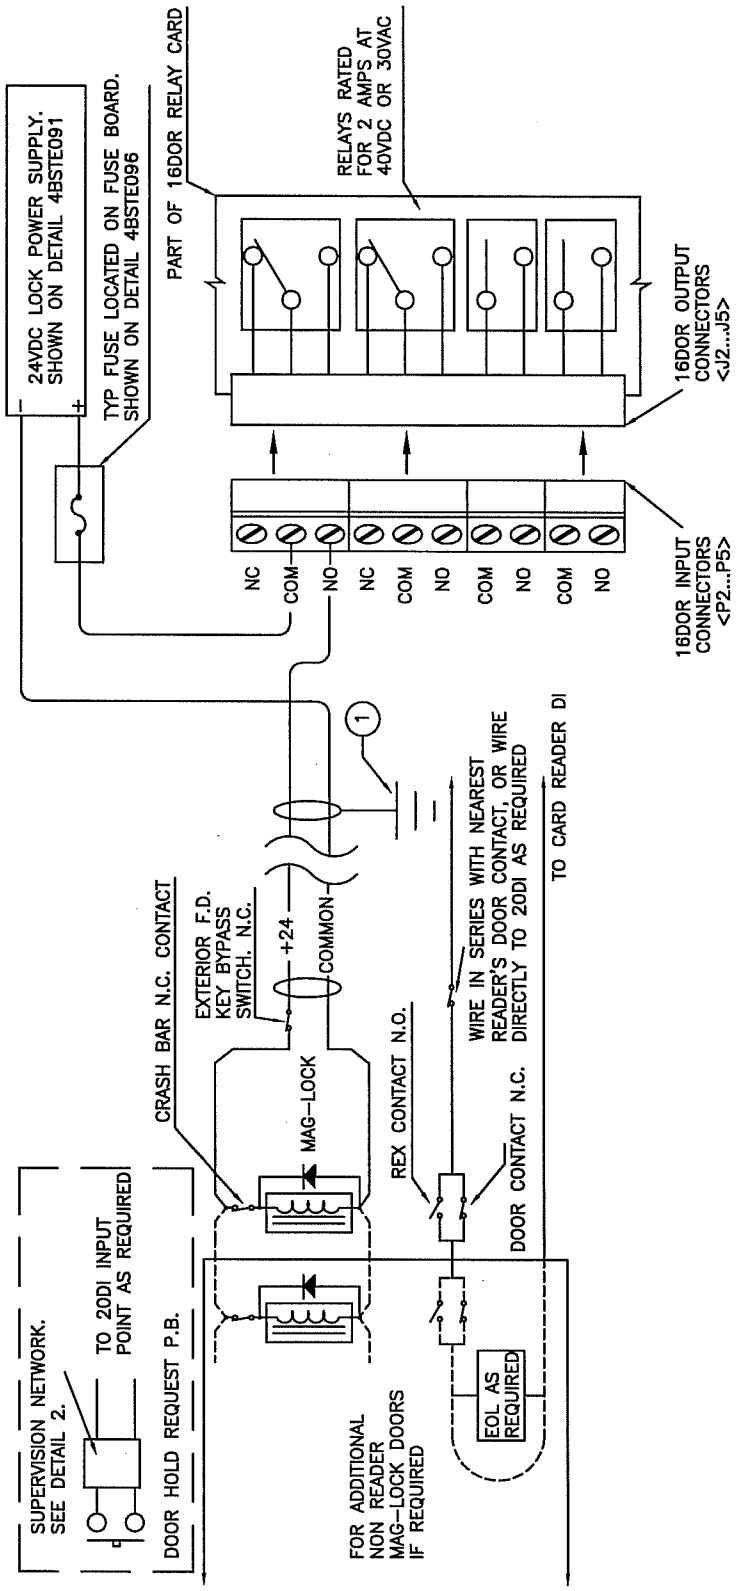

8

TYP NON READER MAG-LOCK DOOR WIRING

SCALE: NONE

LBNL ELECTRICAL STANDARDS
SECURITY CARD ACCESS
TYP NON READER MAG-LOCK DOOR WIRING

UNIVERSITY OF CALIFORNIA LAWRENCE BERKELEY NATIONAL LABORATORY
FACILITIES DIVISION

DRAWN BY		DATE
CHECKED BY		
APPROVED BY		
CAD FILE PATH		
SCALE NTS		
DRAWING NO. SEC150		SHEET
PROJECT NO.		

T:\groups\ELECT\Romy\STD\Security Card\SEC150 TYP NON READER MAG-LOCK DOOR WIRING.dwg