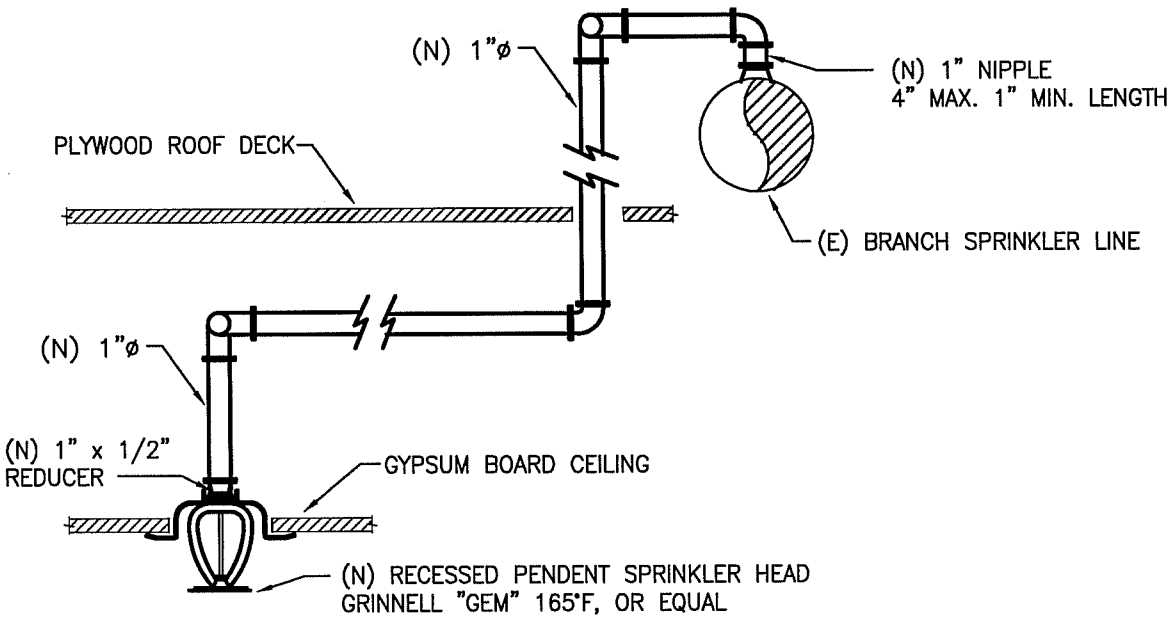

X
XX

SPRINKLER CONNECTION DETAIL

SCALE: NOT TO SCALE

LBNL STANDATRD SPRINKLER CONNECTION DETAIL	DRAWN BY	DATE
	CHECKED BY	
	APPROVED BY	
	CAD FILE PATH	
	SCALE NTS	
UNIVERSITY OF CALIFORNIA LAWRENCE BERKELEY NATIONAL LABORATORY FACILITIES DIVISION	DRAWING NO. FP104	SHEET
	PROJECT NO.	

T:\groups\ELECT\Romy\Mech_IHEM\FireProtection\FP104 FIRE-SPR-4.dwg