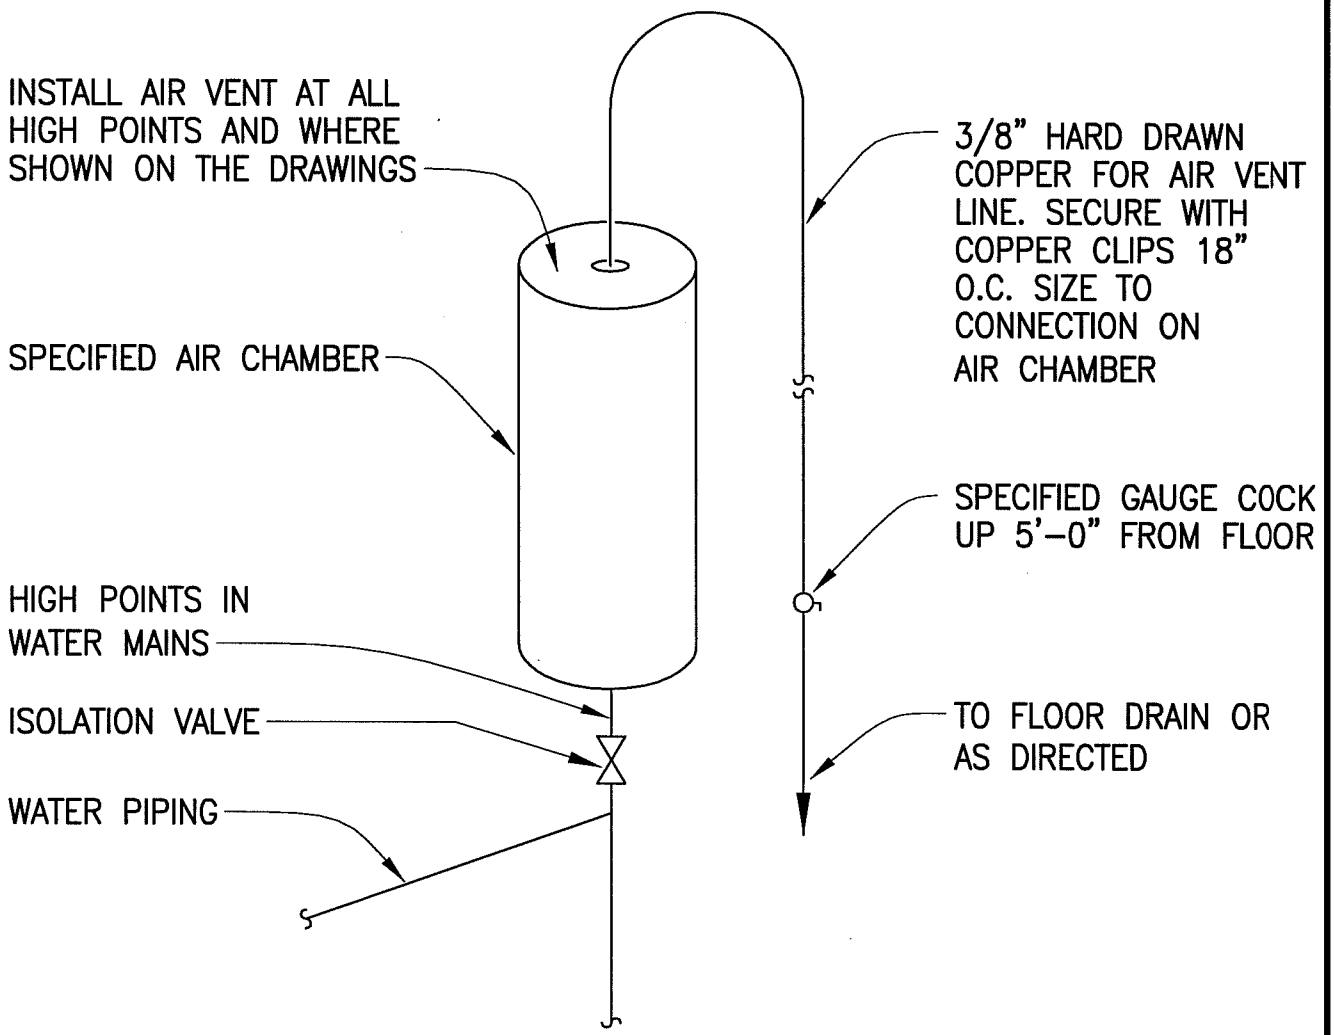

X
XX

AUTOMATIC AIR VENT DETAIL

SCALE: NONE

LBNL STANDARD
AUTOMATIC AIR VENT DETAIL

DRAWN BY	DATE
CHECKED BY	
APPROVED BY	
CAD FILE PATH	
SCALE NTS	

UNIVERSITY OF CALIFORNIA LAWRENCE BERKELEY NATIONAL LABORATORY
FACILITIES DIVISION

DRAWING NO. H103
SHEET
PROJECT NO.

T:\groups\ELECT\Romy\Mech_IHEM\HVAC_Details\H103 AUTO-AIR-VENT.dwg