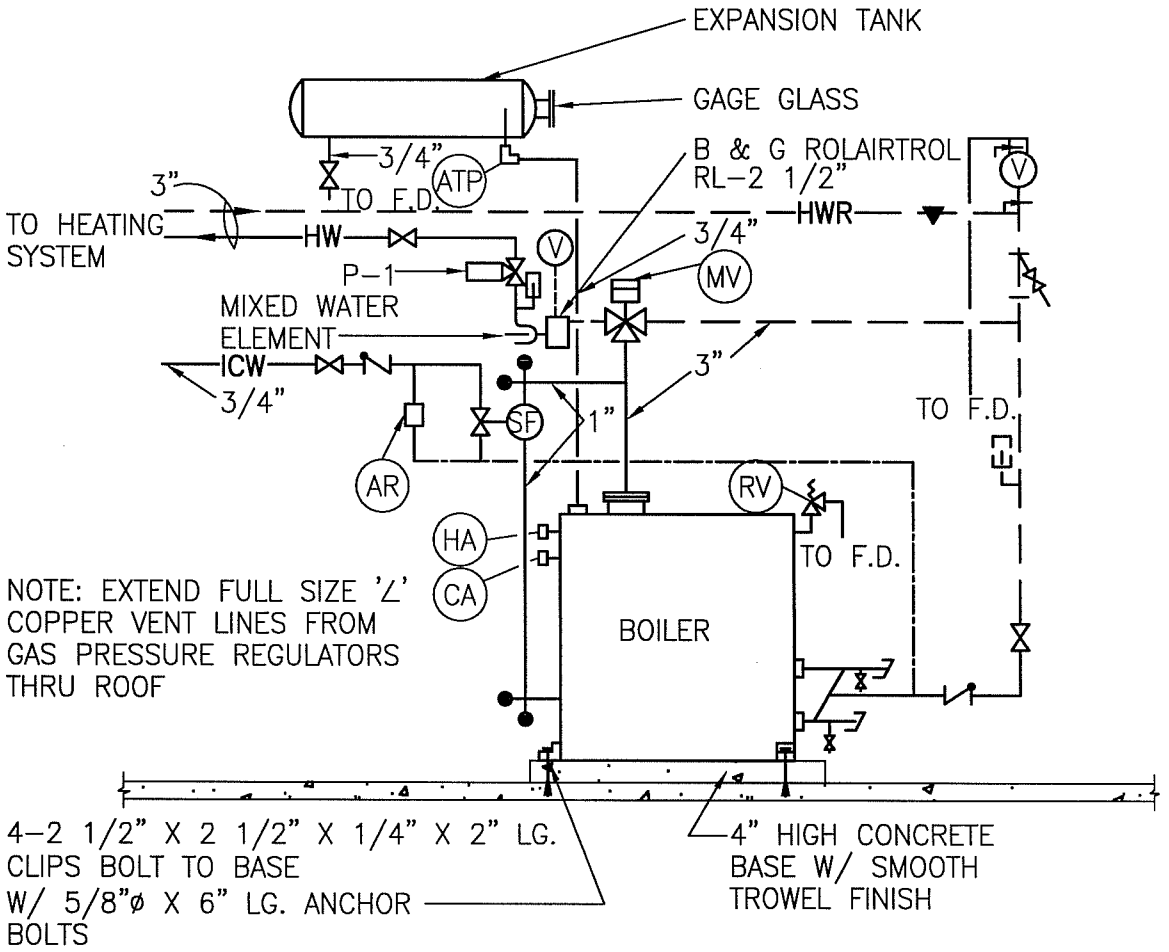

X/XX **BOILER FLOW DIAGRAM**

SCALE: NONE

LBNL STANDARD BOILER FLOW DIAGRAM	DRAWN BY	DATE
	CHECKED BY	
	APPROVED BY	
	CAD FILE PATH	
	SCALE NTS	
UNIVERSITY OF CALIFORNIA LAWRENCE BERKELEY NATIONAL LABORATORY FACILITIES DIVISION	DRAWING NO. H104	SHEET
	PROJECT NO.	

T:\groups\ELECT\Romy\Mech_IHEM\HVAC_Details\H104 BOILER-FLOW-DIAG.dwg