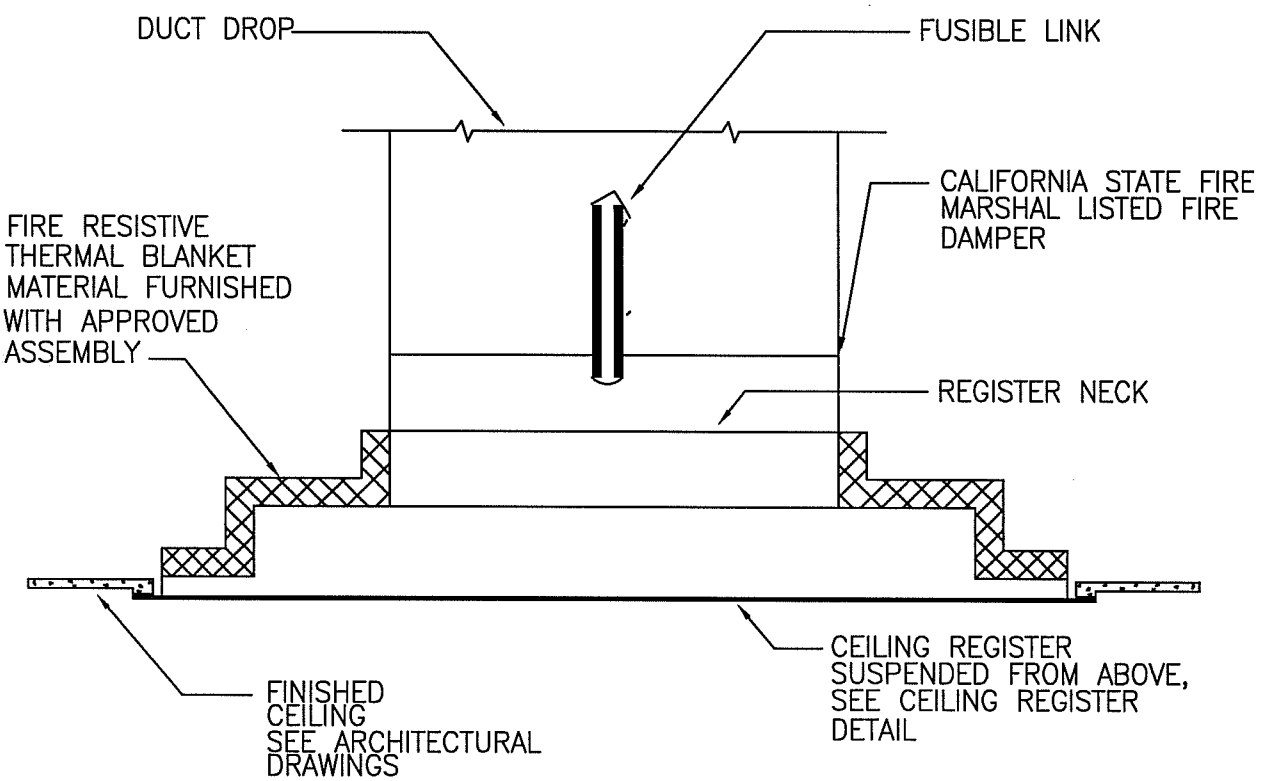

X
XX

CEILING FIRE DAMPER

SCALE: NONE

LBNL STANDARD CEILING FIRE DAMPER	DRAWN BY	DATE
	CHECKED BY	
	APPROVED BY	
	CAD FILE PATH	
	SCALE NTS	
UNIVERSITY OF CALIFORNIA LAWRENCE BERKELEY NATIONAL LABORATORY FACILITIES DIVISION	DRAWING NO. H108	SHEET
	PROJECT NO.	

T:\groups\ELECT\Romy\Mech_IHEM\HVAC_Details\H108 CEIL-FIRE-DAMPER.dwg