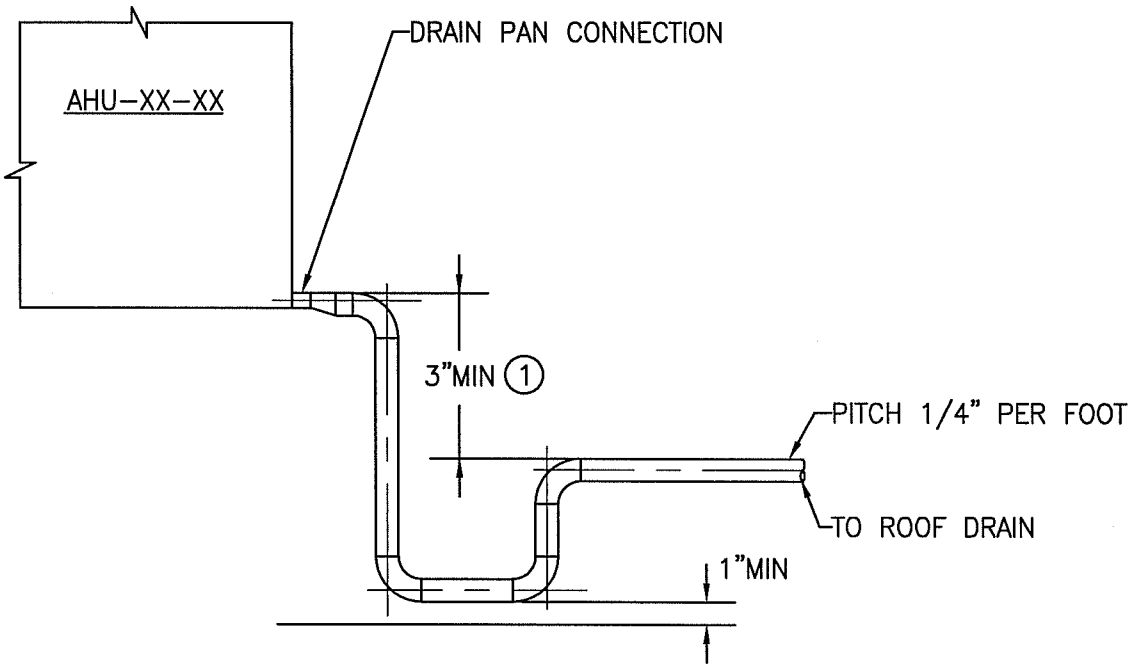

DETAIL NOTE:

(1) DISTANCE IN INCHES EQUAL TO INCHES OF TOTAL STATIC PRESSURE OF SUPPLY AIR FAN.

X/XX CONDENSATE DRAIN TRAP PIPING DETAIL

SCALE: NONE

LBNL STANDARD CONDENSATE DRAIN TRAP PIPING DETAIL	DRAWN BY	DATE
	CHECKED BY	
	APPROVED BY	
	CAD FILE PATH	
	SCALE NTS	
UNIVERSITY OF CALIFORNIA LAWRENCE BERKELEY NATIONAL LABORATORY FACILITIES DIVISION	DRAWING NO. H113	SHEET
	PROJECT NO.	

T:\groups\ELECT\Romy\Mech_IHEM\HVAC_Details\H113 CONDENSATE-DRAIN-TRAP-1.dwg