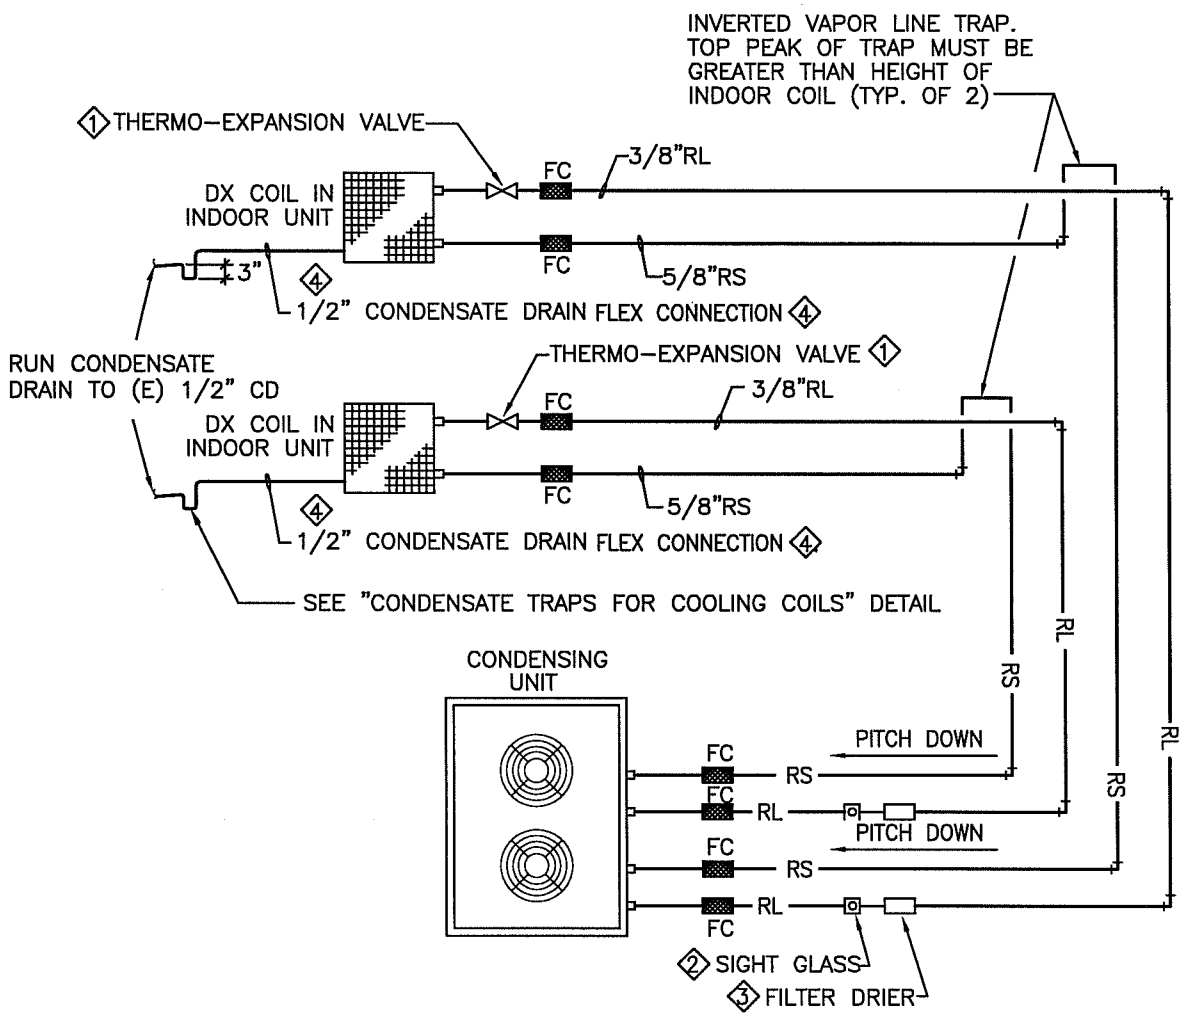

DIAGRAM NOTES:

1. THERMOSTATIC EXPANSION VALVE "SPORLAN" TYPE-S FOR REFRIGERANT-22 OR EQUAL.
2. SIGHT GLASS – MOISTURE INDICATOR "WATSCO" SOLDER TYPE OR EQUAL.
3. FILTER – DRIER "SPORLAN" HH STYLE OR EQUAL.
4. INSULATE REFRIGERANT SUCTION PIPES & INDOOR SECTION OF CONDENSATE DRAIN PIPES.

X / XX

REFRIGERATION PIPING DIAGRAM

SCALE: NONE

LBNL STANDARD REFRIGERATION PIPING DIAGRAM	DRAWN BY	DATE
	CHECKED BY	
	APPROVED BY	
	CAD FILE PATH	
	SCALE NTS	
UNIVERSITY OF CALIFORNIA LAWRENCE BERKELEY NATIONAL LABORATORY FACILITIES DIVISION	DRAWING NO. H140	SHEET
	PROJECT NO.	

T:\groups\ELECT\Romy\Mech_IHEM\HVAC_Details\H140 REFRIG-PIPE-DIAG.dwg