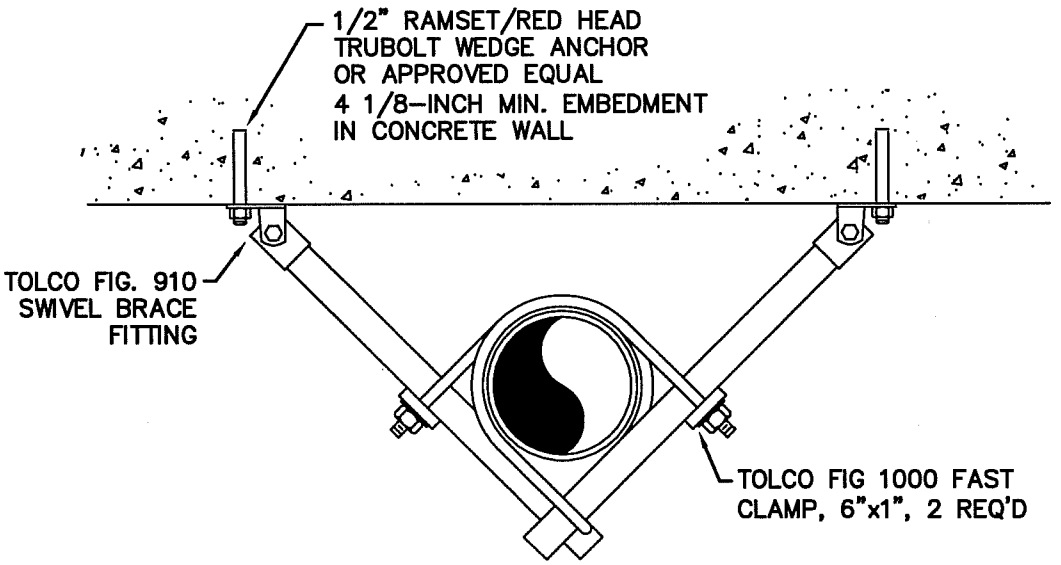

X
XX

TYPICAL RISER SEISMIC BRACE DETAIL

SCALE: NONE

LBNL STANDARD TYPICAL RISER SEISMIC BRACE DETAIL	DRAWN BY	DATE
	CHECKED BY	
	APPROVED BY	
	CAD FILE PATH	
	SCALE NTS	
UNIVERSITY OF CALIFORNIA LAWRENCE BERKELEY NATIONAL LABORATORY FACILITIES DIVISION	DRAWING NO. H152	SHEET
	PROJECT NO.	

T:\groups\ELECT\Romy\Mech_IHEM\HVAC_Details\H152 PIPE-SUPP-2.dwg