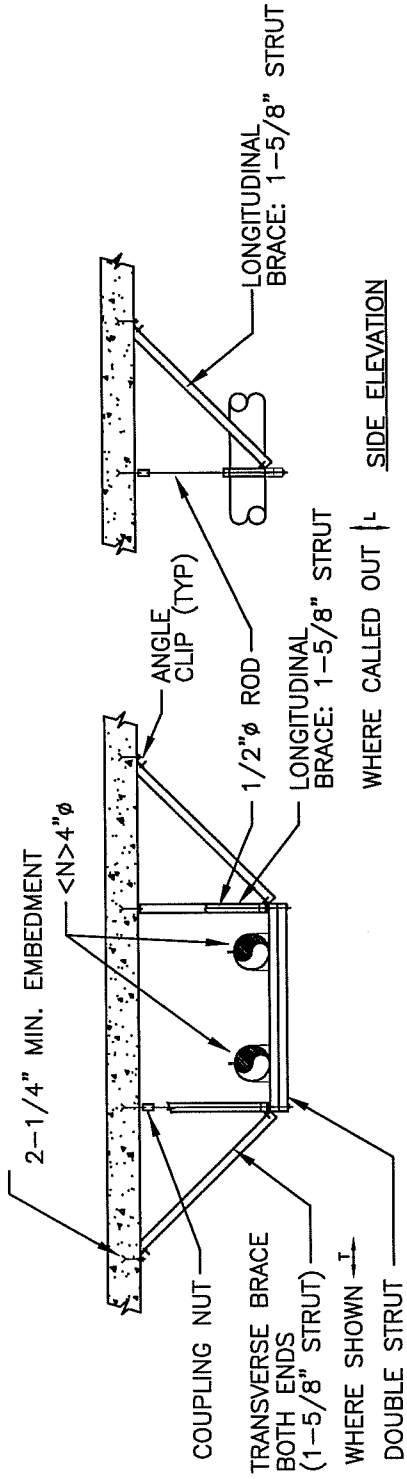

X
XX

PIPE SUPPORT- TRAPEZE

SCALE: NONE

LBNL STANDARD
PIPE SUPPORT- TRAPEZE

DRAWN BY	DATE
CHECKED BY	
APPROVED BY	
CAD FILE PATH	
SCALE NTS	
DRAWING NO. H157	SHEET
PROJECT NO.	

UNIVERSITY OF CALIFORNIA LAWRENCE BERKELEY NATIONAL LABORATORY
FACILITIES DIVISION

T:\groups\ELECT\Romy\Mech_IHEM\HVAC_Details\H157 PIPE-SUPP-7.dwg