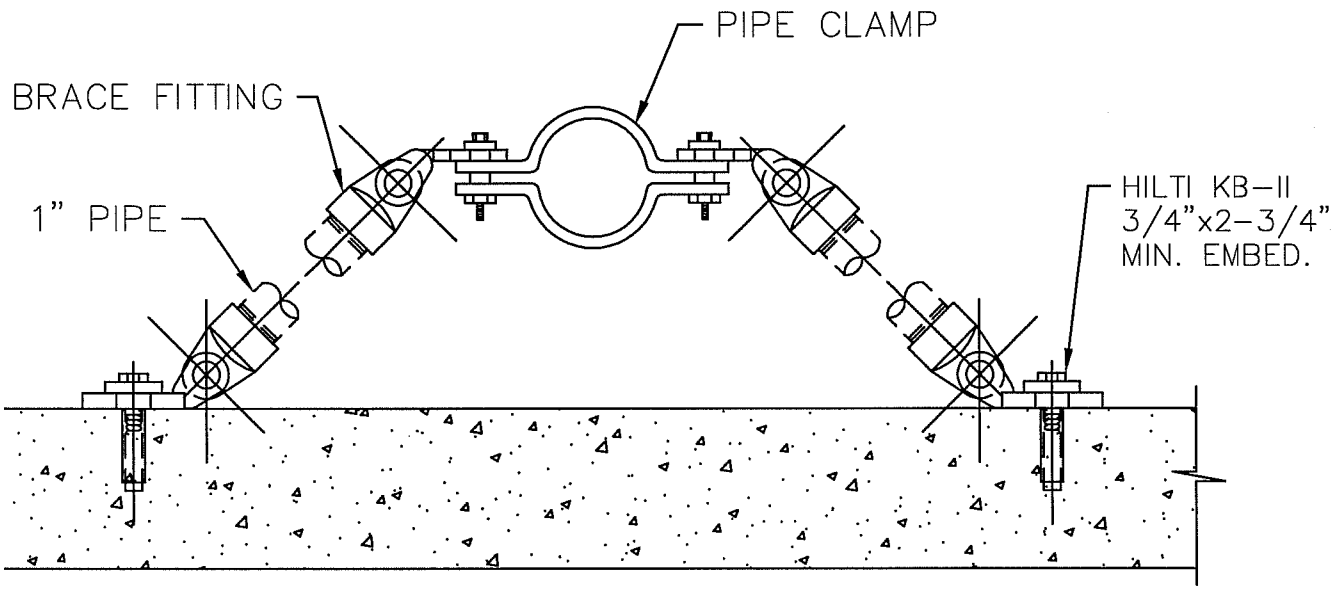

X
XX

PIPE SUPPORT (SEISMIC BRACING)

SCALE: NONE

LBNL STANDARD PIPE SUPPORT (SEISMIC BRACING)	DRAWN BY	DATE
	CHECKED BY	
	APPROVED BY	
	CAD FILE PATH	
	SCALE NTS	
UNIVERSITY OF CALIFORNIA LAWRENCE BERKELEY NATIONAL LABORATORY FACILITIES DIVISION	DRAWING NO. H158	SHEET
	PROJECT NO.	

T:\groups\ELECT\Romy\Mech_IHEM\HVAC_Details\H158 PIPE-SUPP-8.dwg