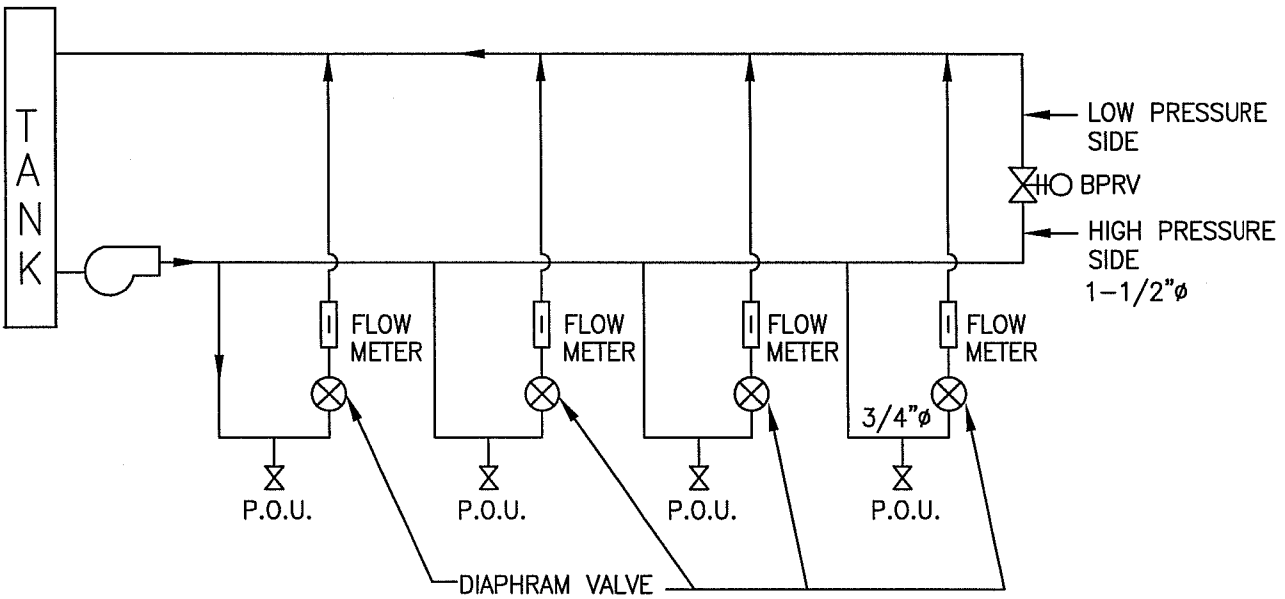

X
XX

DI/LCW MAIN LOOP W/ SIDE DROPS

SCALE: NONE

LBNL STANDARD DI/LCW FULL RECIRCULATION LOOP	DRAWN BY	DATE
	CHECKED BY	
	APPROVED BY	
	CAD FILE PATH	
	SCALE NTS	
UNIVERSITY OF CALIFORNIA LAWRENCE BERKELEY NATIONAL LABORATORY FACILITIES DIVISION	DRAWING NO. P109	SHEET
	PROJECT NO.	

T:\groups\ELECT\Romy\Mech_IHEM\Piping\P109 MAIN-LOOP-SIDE-DROPS-DIA_recover.dwg